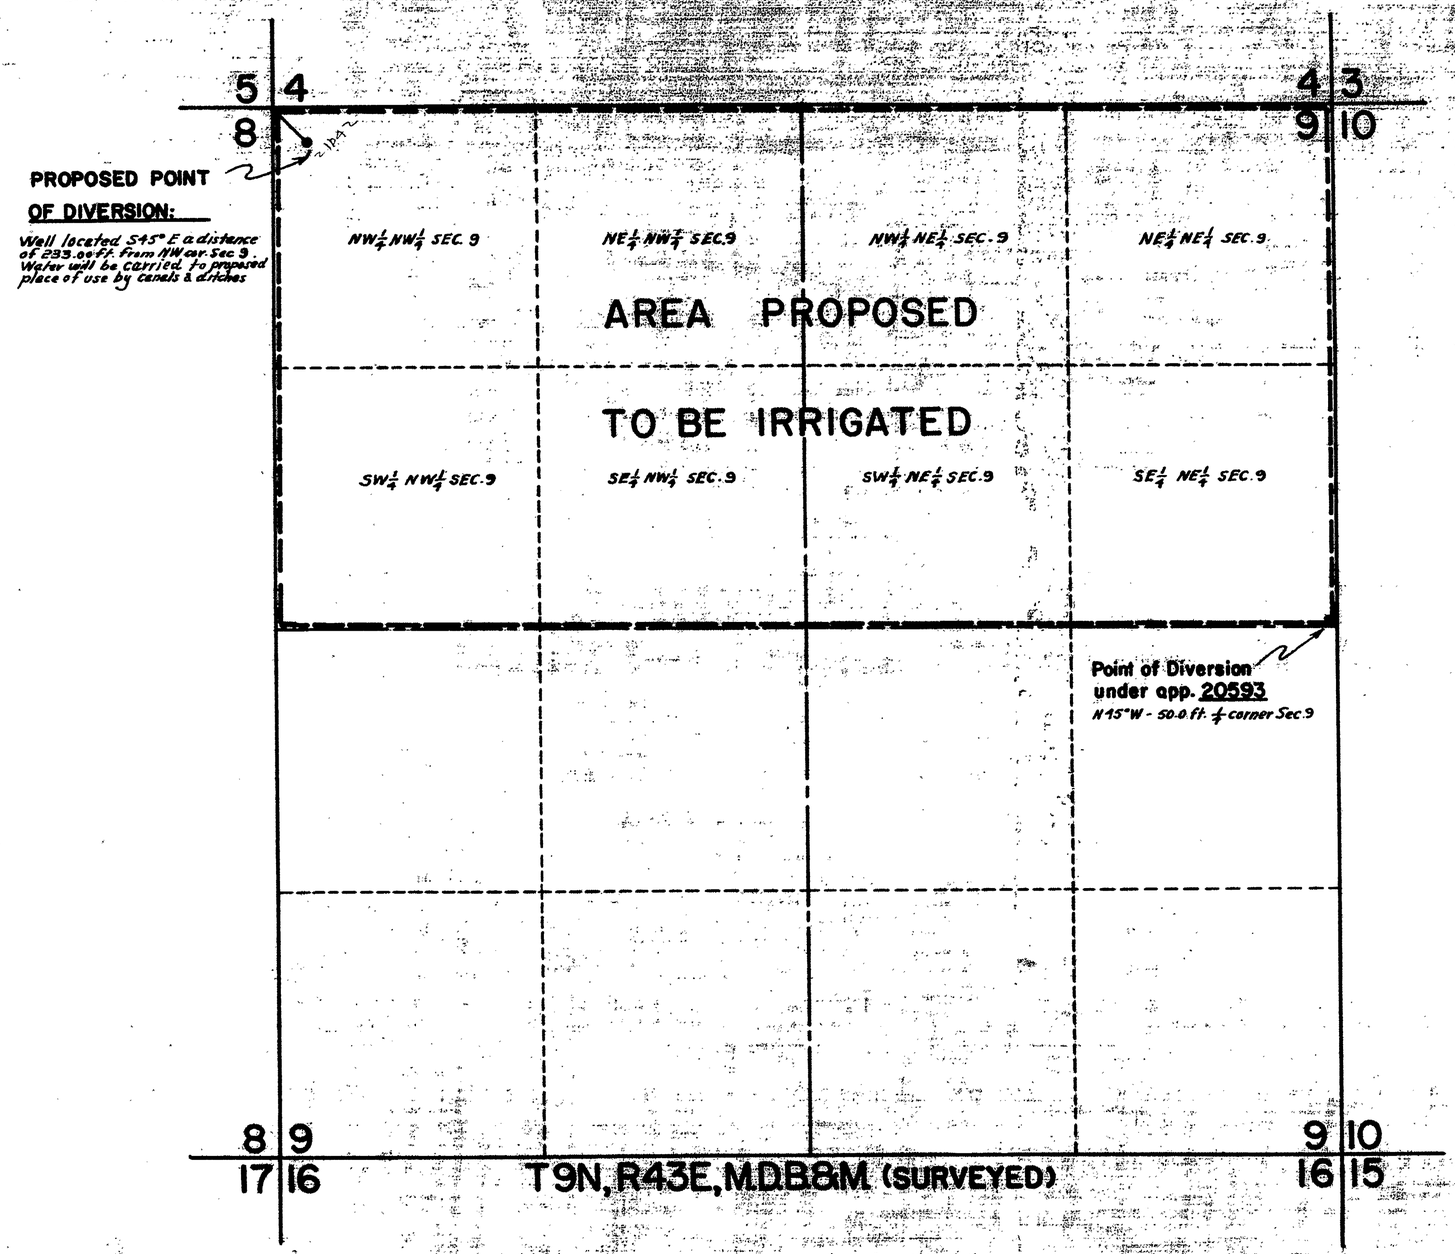

N

STATE OF NEVADA
COUNTY OF NYE ..... } SS.

I, T.M. Cahill, being First duly sworn, depose and say that this map, consisting of one sheet has been correctly drawn to the designated scale from field notes of a survey made by me between 15 day of October and the 15 day of December 1962, that it truly and correctly represents the locations of the present Point of Diversion under App. #20593 and the proposed point of diversion under App. #21042; That the approximate location and size of the diverting channel, all reservoirs or basins, the location and names of all other works which will cross or connect with the proposed works, and the boundary of all lands, showing by 40 Acre subdivisions the areas proposed to be irrigated are fully and correctly designated thereon.

T. M. Cahill
STATE WATER RIGHT SURVEYOR

Subscribed and sworn to before me this 11 day of 11 day of April 1963.

Marcella H. Flickner
NOTARY PUBLIC IN AND FOR NYE COUNTY, NEVADA

My Commission Expires March 5, 1965

SCALE— 1in. = 400ft.

0 400 800 1200 1600 Ft.

FILED
April 15, 1963
STATE ENGINEER'S OFFICE

MAP TO ACCOMPANY
APPLICATION TO CHANGE
POINT OF DIVERSION
FOR
IRRIGATION
BY
MIKE T. ETCHEBERRY
FROM
UNDERGROUND SOURCE

21976 21042 - File under