SECTION 31
T.21S., R.54E., M.D.B.&M.
Nye County, Nevada

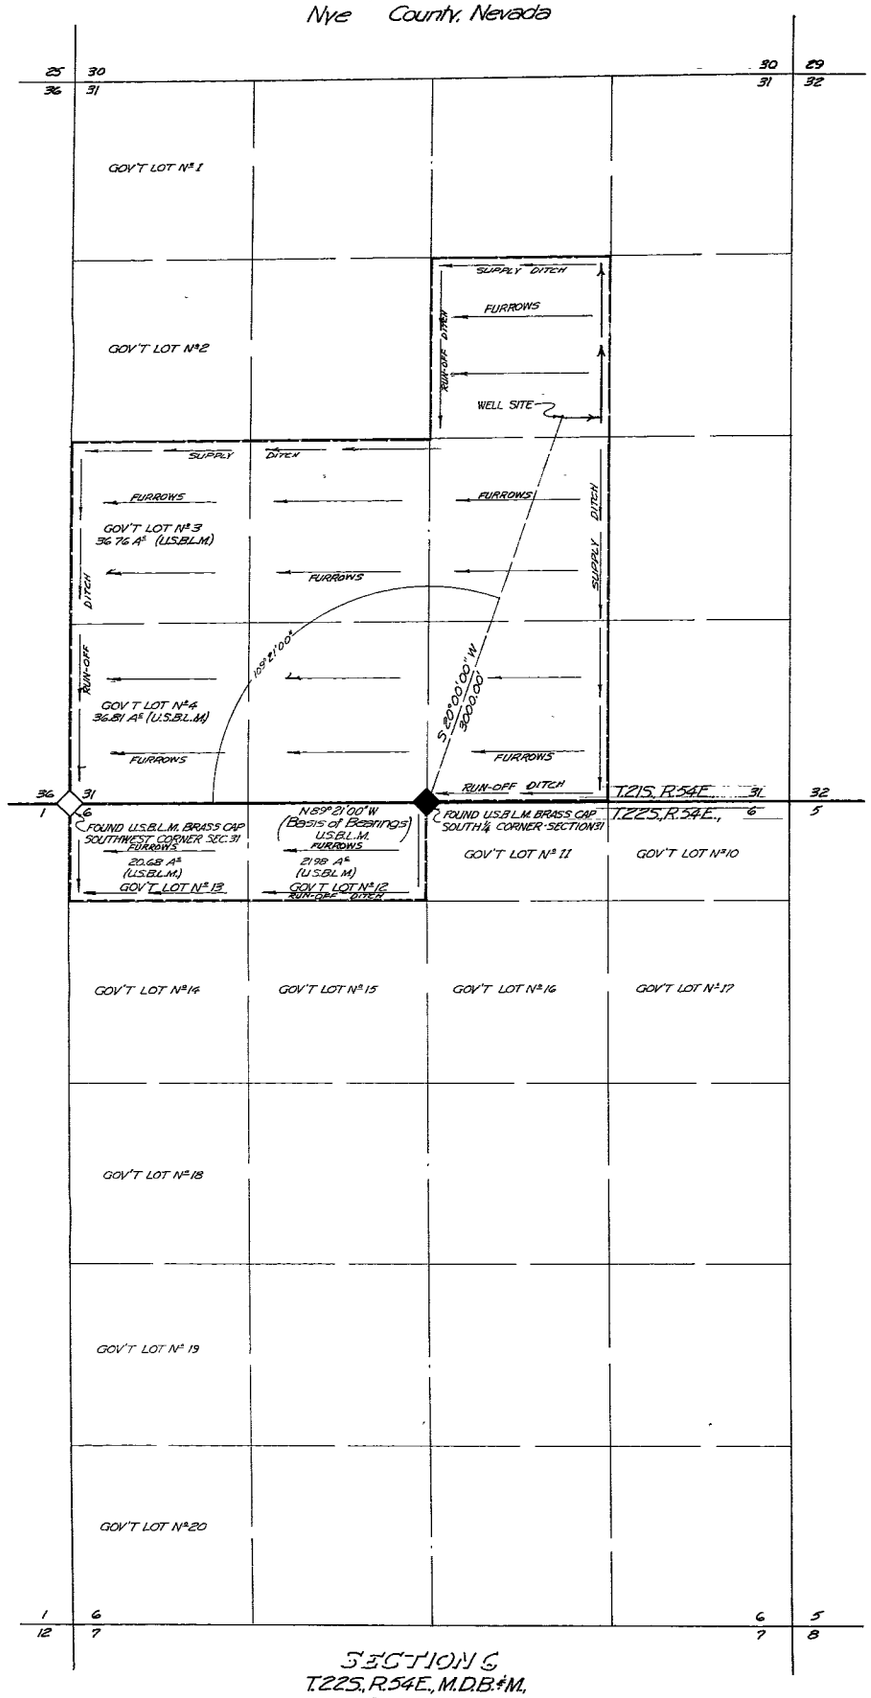

SECTION 6
T.22S., R.54E., M.D.B.&M.
Nye County, Nevada

N

CERTIFICATE

STATE OF NEVADA }
COUNTY OF CLARK } ss

I, Jack K. Leavitt, being first duly sworn, depose and say that this map, consisting of one sheet, has been correctly drawn to the designated scale, from field notes of a survey made by me on the 12th day of August, 1963; that it truly and correctly represents the proposed location and extent of the works used to divert water from an underground source in Pahrump Valley Basin, Nye County, Nevada, by Ben A. Sanchez for irrigation and domestic purposes, that the point of diversion, the approximate size and location of the diverting channel, all reservoirs or basins; the location and names of all other works which will cross or connect with the proposed work and the boundary of all lands proposed to be developed are fully and correctly designated.

Jack K. Leavitt
State Water Right Surveyor

Subscribed and sworn before me this 23 day of August, 1963

Elmer C. Lamb
Notary Public in and for
Clark County, Nevada

My Commission expires: 16 OCT. '63

SCALE 1"=600'

FILED
Aug 28, 1963
STATE ENGINEER
1963 AUG 28 AM 9 03

MAP TO ACCOMPANY AN APPLICATION TO APPROPRIATE WATER—
By: Ben. A Sanchez
For: Irrigation and Domestic purposes
From: Underground Source in Pahrump Valley Basin, Nye County, Nevada
Surveyed by:
JACK K. LEAVITT
Registered Professional Engineer
Land Surveyor R.L.S807

21056

21056