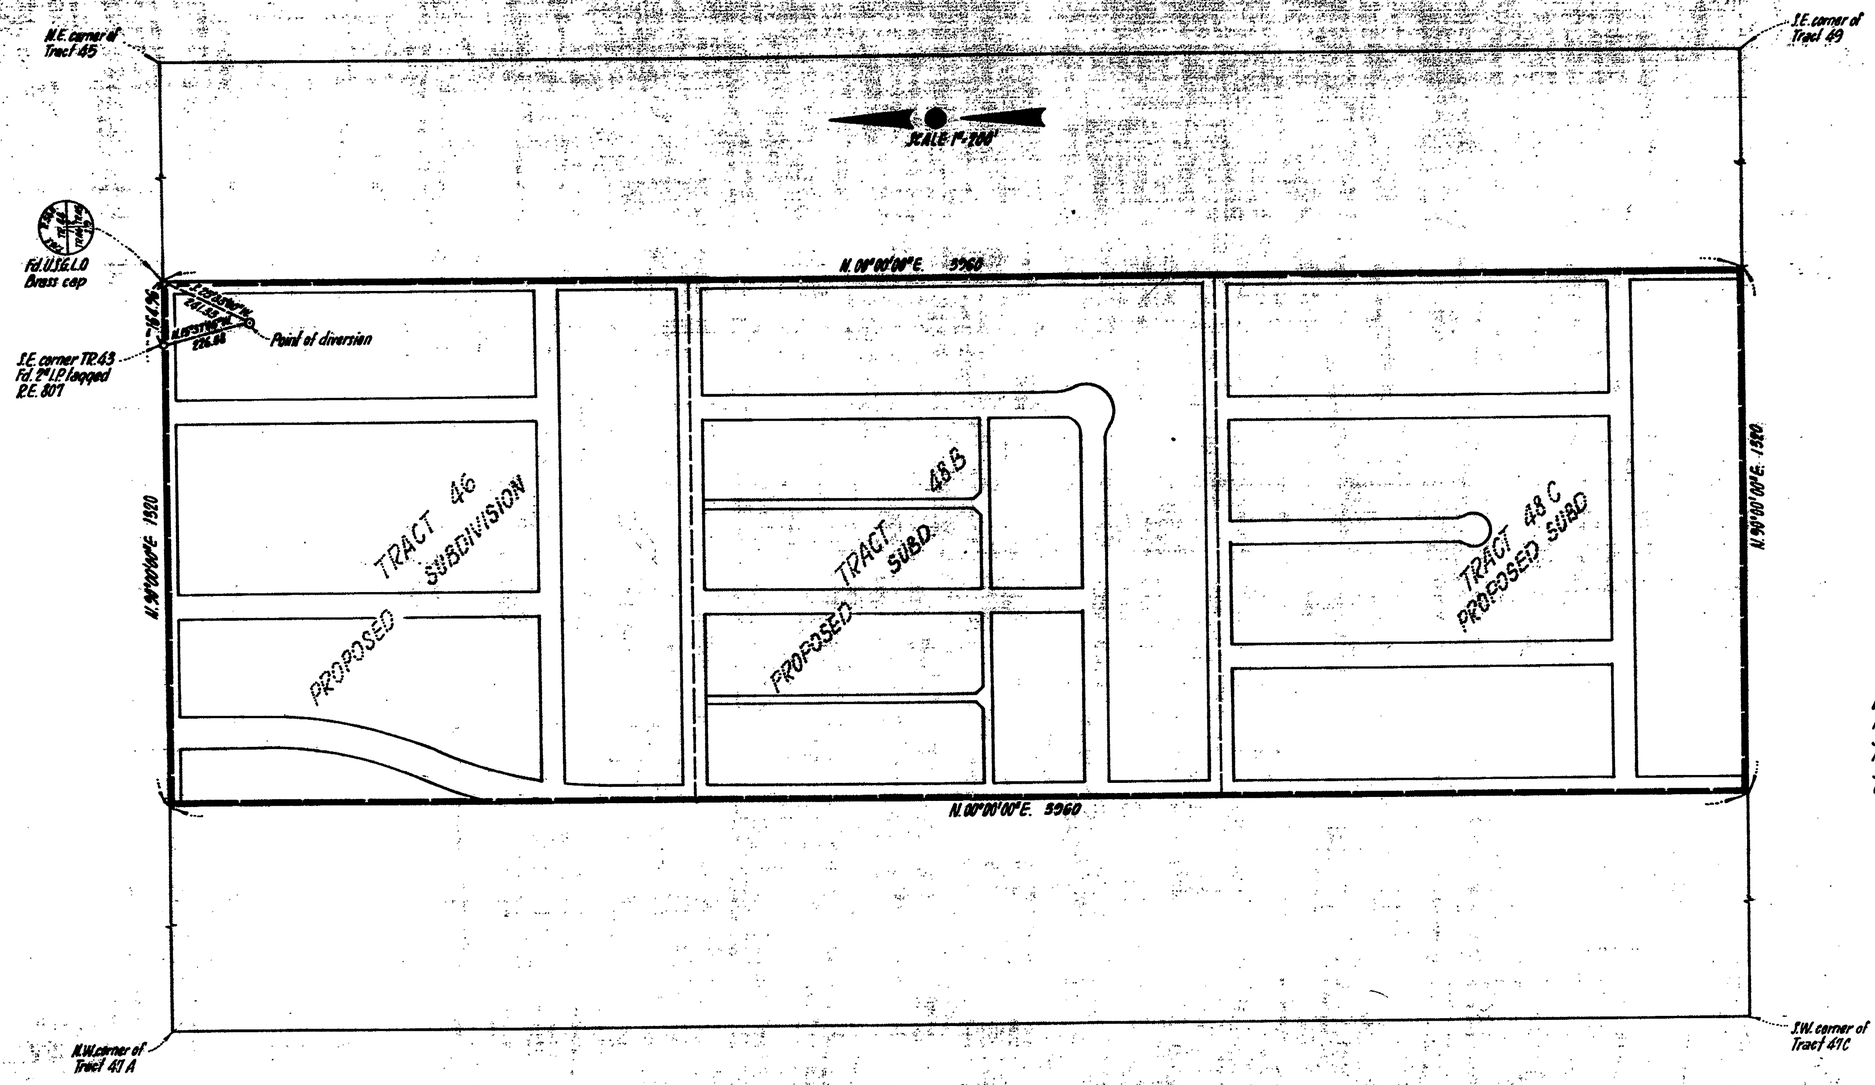

BASIS OF BEARINGS

N. 90°00'00"E. for the N. line of Tract 46 as shown on United States Department of the Interior Bureau of Land Management "Supplemental Plat No. 2, Resurvey Township No. 16 South, Range No. 56 East, Mt. Diablo Meridian, Nevada", dated April 25, 1925, page 2352

TRACT 46, TRACT 48B, TRACT 48C OF UNITED STATES DEPARTMENT OF THE INTERIOR BUREAU OF LAND MANAGEMENT "SUPPLEMENTAL PLAT No. 2, RESURVEY TOWNSHIP No. 16 SOUTH, RANGE No. 56 EAST, MT. DIABLO MERIDIAN, NEVADA", DATED APRIL 25, 1925-PAGE 2352 ON FILE IN THE OFFICE OF THE U.S. SURVEYOR GENERAL'S OFFICE, RENO, NEVADA.

State of Nevada } S.S.
County of Clark } I, Victor G. Krumelbauer, being first duly sworn, do depose and say that this map consisting of one sheet has been correctly drawn to the designated scale from field notes of a survey made under my supervision and was completed on FEB. 6, 1963; that it correctly represents the proposed location and extent of the works used to divert water from an underground source, County of Clark, State of Nevada, by Fred Sproul for Quasi-municipal, Subdivision and Domestic use; that the point of diversion and location of use are fully and correctly shown hereon.

Victor G. Krumelbauer, State Water Right Surveyor No. 291

Subscribed and sworn before me this 4 day of FEB, 1963. My commission expires: June 1, 1965

Notary Public in and for the County of Clark, State of Nevada

STATE ENGINEER 1963 FEB 20 AM 9 34

STATE ENGINEER 1963 MAR 26 AM 9 16

FILED March 26, 1963 STATE ENGINEER'S OFFICE

MAP TO ACCOMPANY APPLICATION TO APPROPRIATE WATER for...

QUASI-MUNICIPAL, SUBDIVISION AND DOMESTIC USE

By SPROUL CONSTRUCTION CO.

From AN UNDERGROUND SOURCE CLARK COUNTY, NEVADA

21089