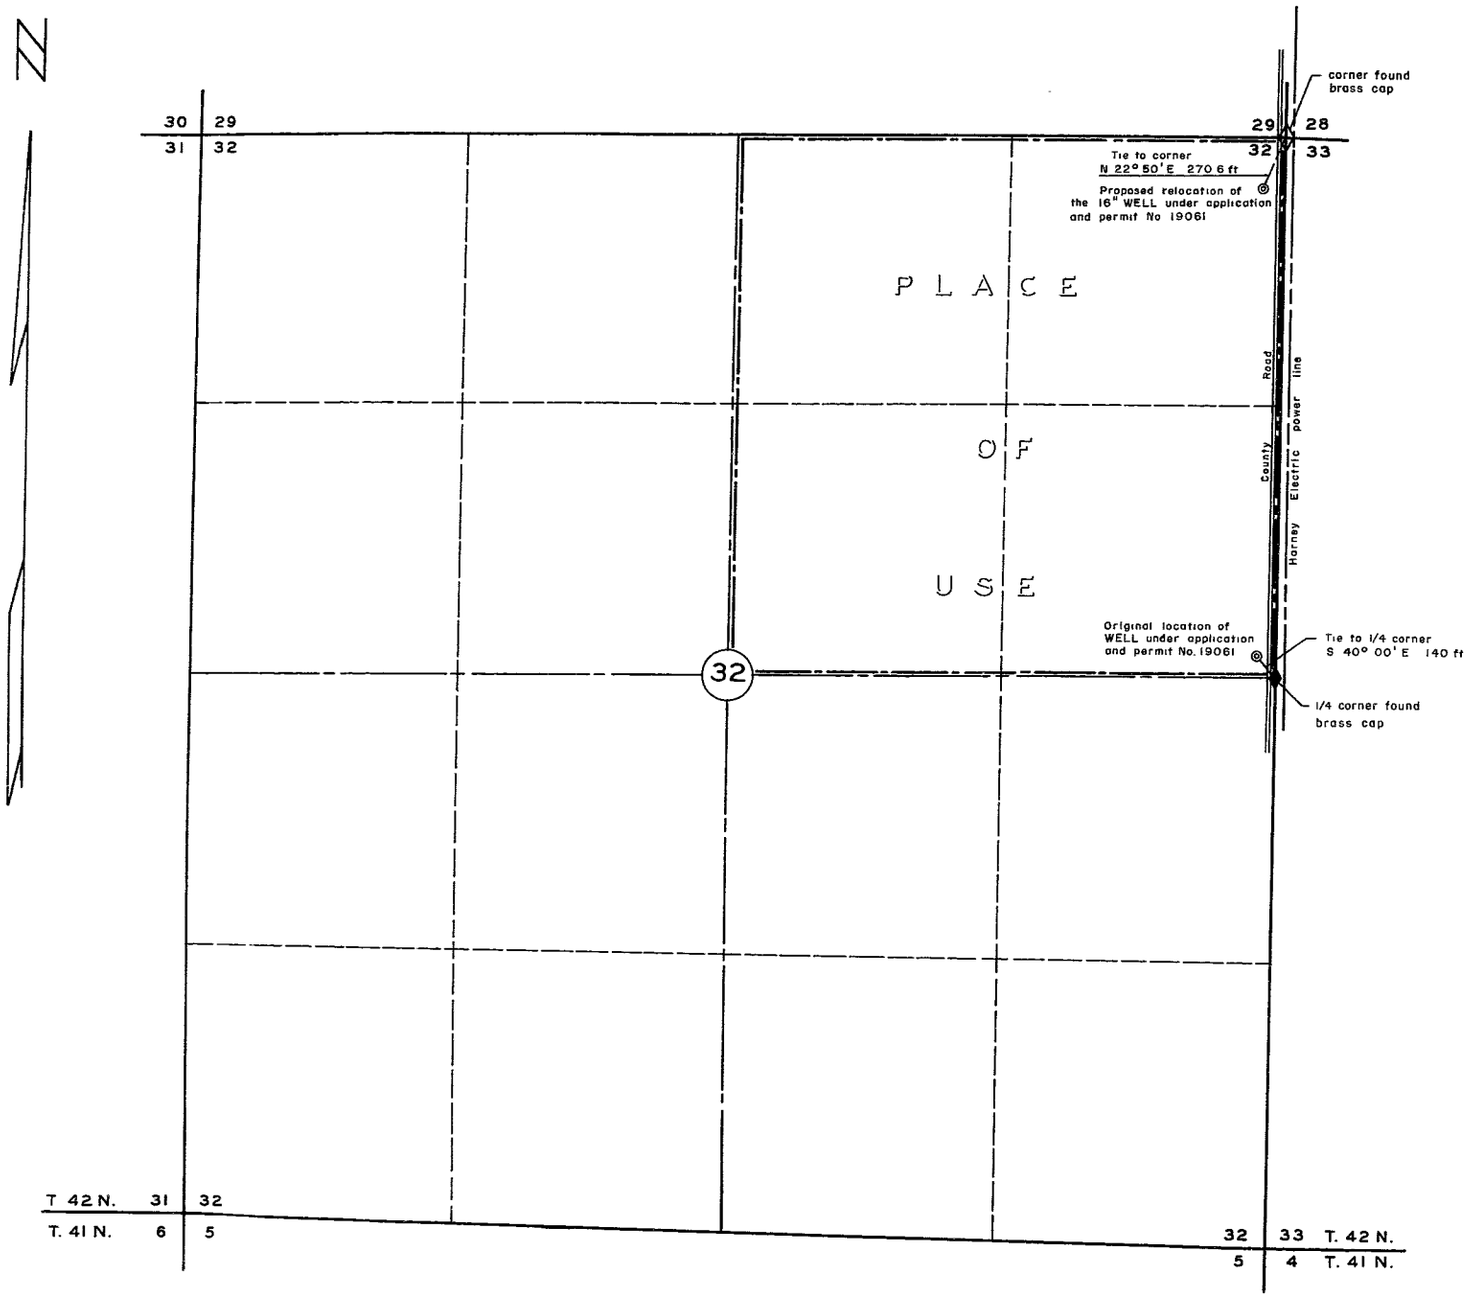

SECTION 32, T. 42 N., R. 37 E., MDM.

Bearing reference –, East line Section 32, T. 42 N, R. 37 E., MDM from G L O. Dependent Resurvey plat, 1954. N 0° 30' E

STATE OF NEVADA
COUNTY OF HUMBOLDT SS

I, *William J Newman*, being first duly sworn, depose and say that this map, consisting of one sheet, has been correctly drawn to the designated scale from field notes of a survey made by me on the *12th* day of *September*, 1963 to make application to change point of diversion under Permit No 19061, that it truly and correctly represents the proposed location and extent of the works used to divert water from *underground*, in *Humboldt* County, by *Edward F Runow, Madgie L, Donald C and Patricia Runow* for irrigation and domestic purposes That the proposed point of diversion, the approximate location and size of the diverting well, all reservoirs or basins, the location and names of all other works which will cross or connect with the proposed works, and the boundary of all lands, showing by 40-acre subdivisions the areas proposed to be irrigated, are fully and correctly designated thereon

William J. Newman
State Water Right Surveyor No 285

Subscribed and sworn to before me this 20th day of September 1963

Notary Public in and for Humboldt County, Nevada

My Commission Expires 9-19-65

SCALE 1 IN. – 400 FT

500 0 500 1000

MAP TO ACCOMPANY APPLICATION TO CHANGE POINT OF DIVERSION UNDER PERMIT No 19061 FOR IRRIGATION AND DOMESTIC USE BY EDWARD F. RUNOW, MADGIE L., DONALD C. AND PATRICIA RUNOW FROM UNDERGROUND

Filed Sept 24, 1963

21100