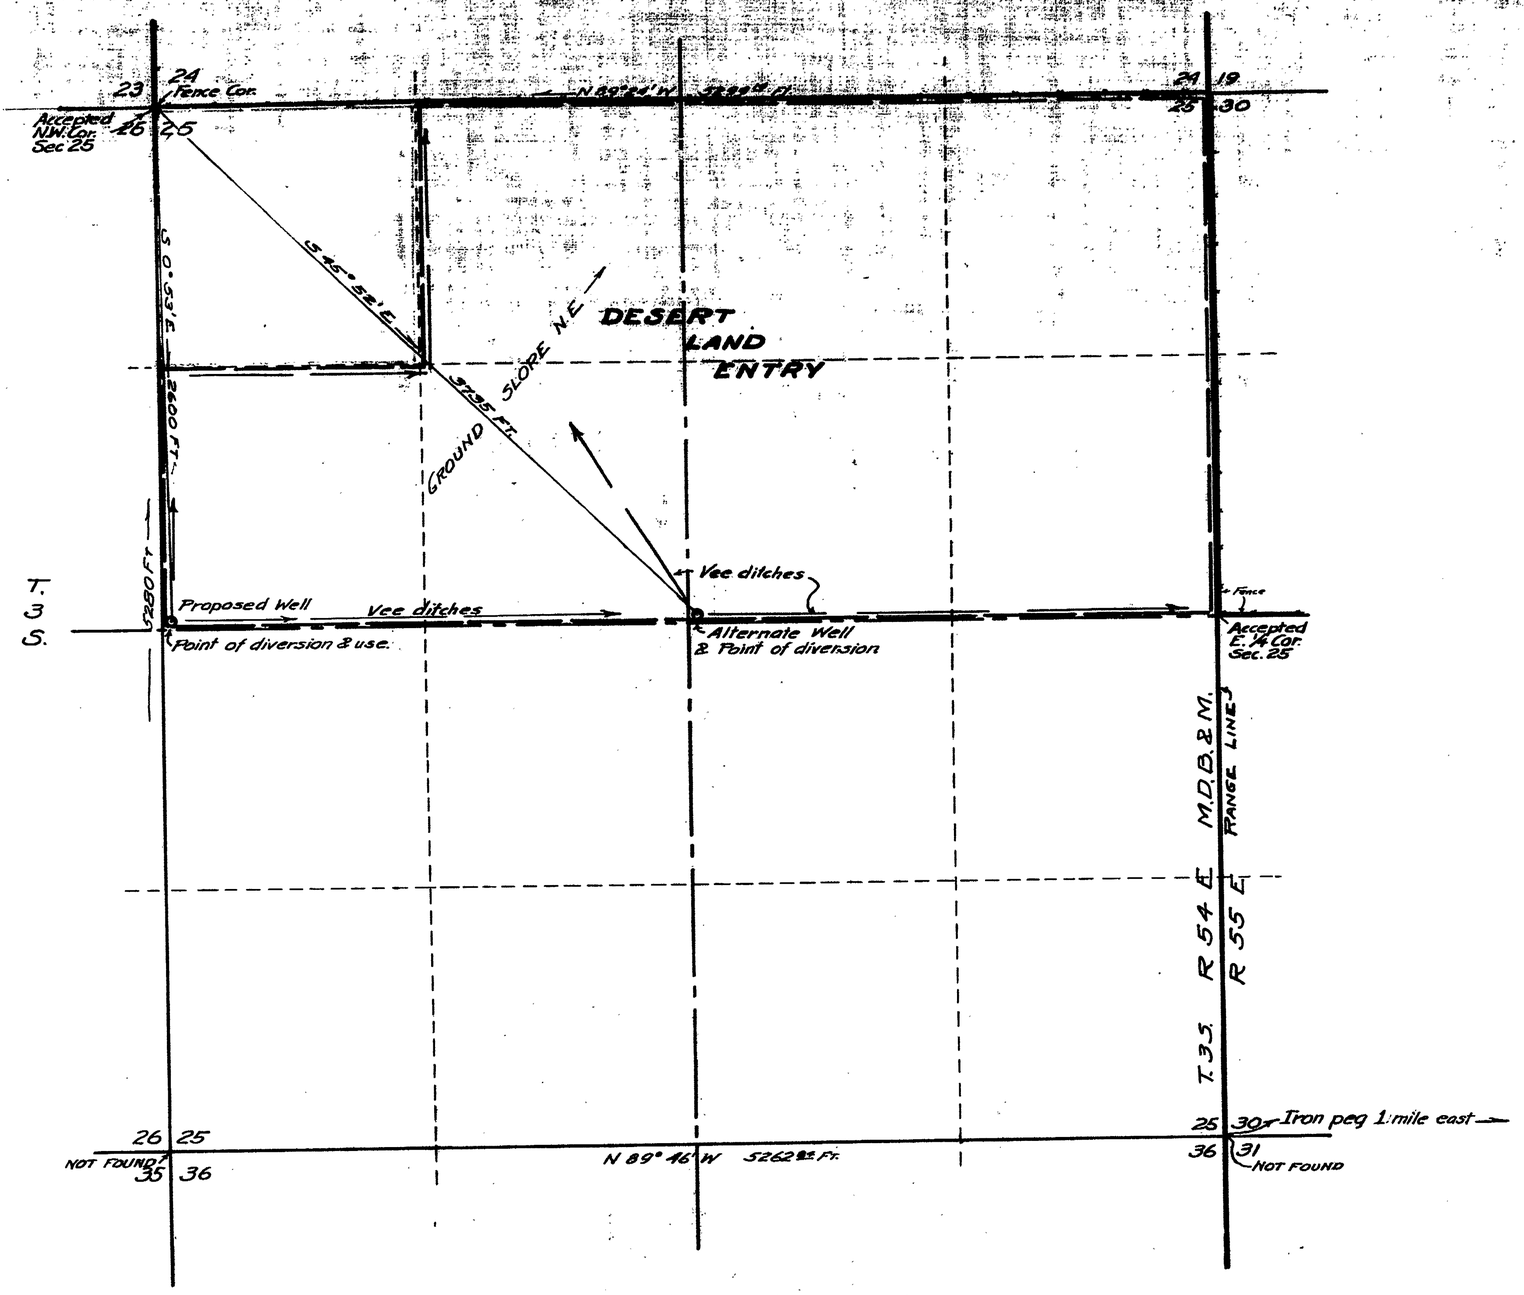

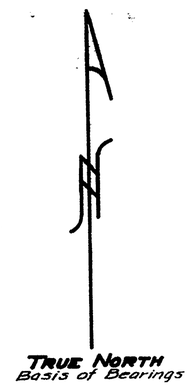

STATE OF NEVADA }
COUNTY OF LINCOLN } ss.

I, Paul Gemmill, being first duly sworn, depose and say that this map, consisting of one sheet has been correctly drawn to the designated scale from field notes of a survey made by me, between the 28th. day of March and the 30th. day of March, 1963; that it truly and correctly represents the proposed location and extent of the works used to divert water from an underground source in Lincoln County by Mrs. W. P. Bailey for irrigation purposes. That the proposed point of diversion, the approximate location and size of the diverting channel, all reservoirs or basins, the location and names of all other works which will cross or connect with the proposed works, and the boundary of all lands by 40-acre subdivisions with areas proposed to be irrigated, are fully and correctly designated thereon.

Paul Gemmill
State Water Right Surveyor

Subscribed and sworn to before me this 4th day of April 1963
My Commission expires July 2 1966

Notary Public in and for Lincoln County Nevada

SCALE 1" = 400'

0 400 800 1200 1600 2000

FILED
April 8, 1963
STATE ENGINEER'S OFFICE

MAP
(APPLICATION No. _____)
TO ACCOMPANY APPLICATION
TO APPROPRIATE WATER FOR
IRRIGATION
BY
MRS. W. P. BAILEY 48707 Acacia Hemet Calif.
FROM UNDERGROUND SOURCE

DRAWN
TRACED
CHECKED
APPROVED

[redacted]

85136 21111