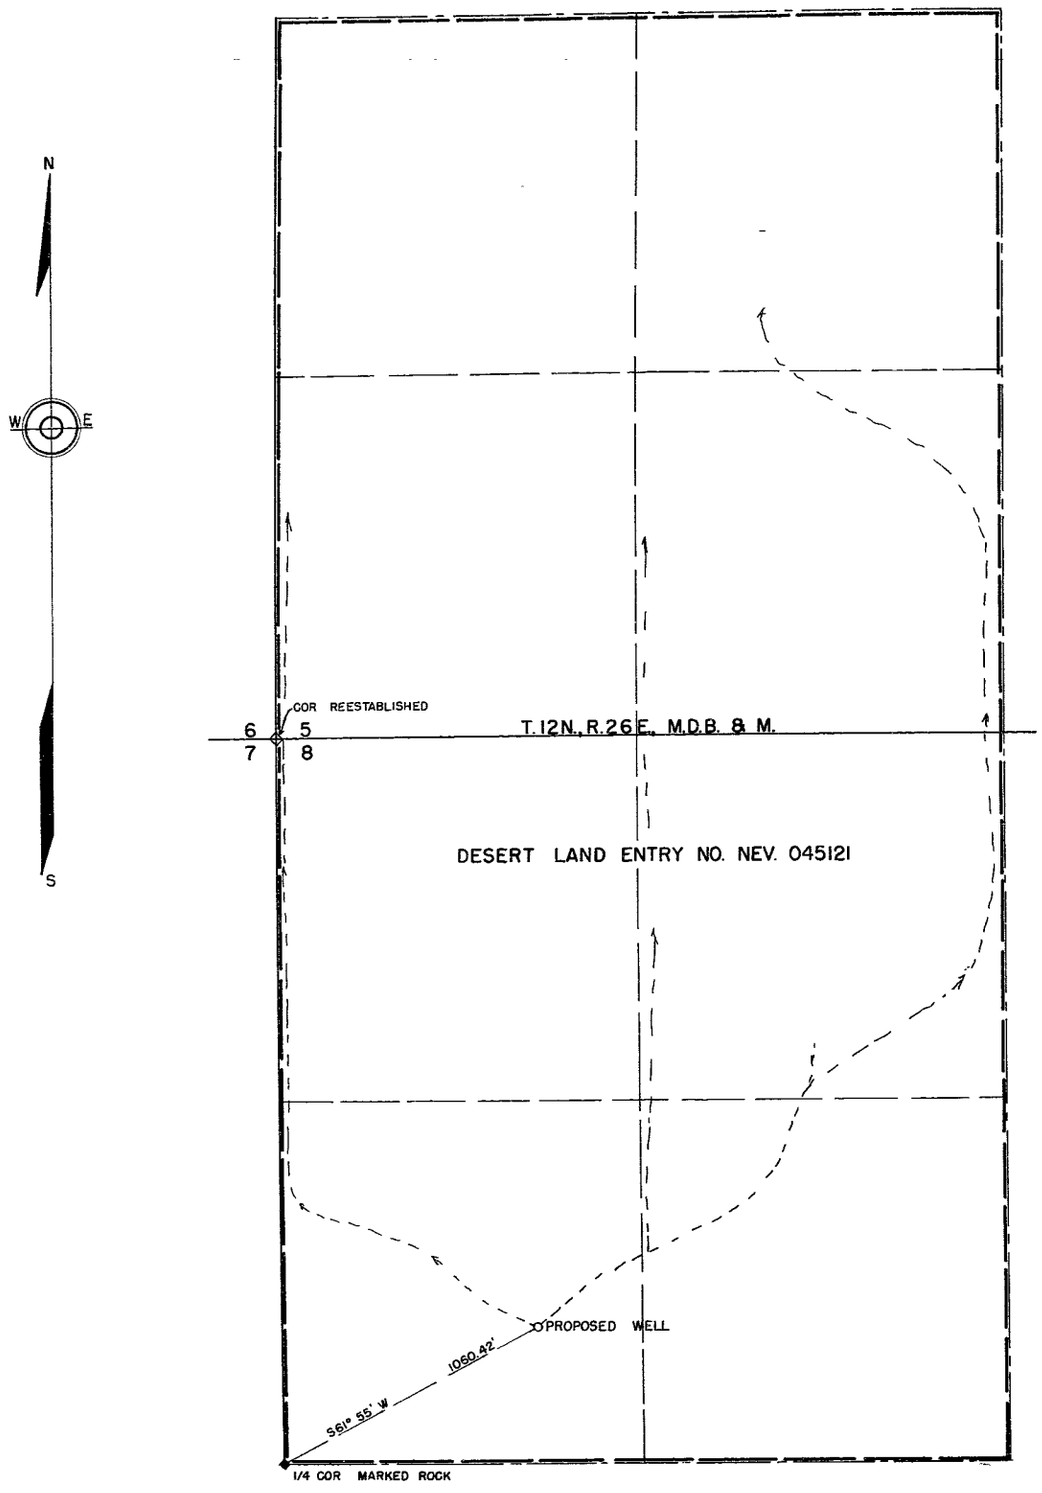

STATE OF NEVADA }
County of Ormsby } ss

I, Walter G. Reid, being first duly sworn, depose and say that this map, consisting of one sheet, has been correctly drawn to the designated scale from field notes of a survey made by me on the 5th day of March, 1963; that it truly and correctly represents the proposed location and extent of the works used to divert water from an underground source in Lyon County, by John T. Wennerberg for irrigation and domestic purposes. That the proposed point of diversion, the approximate location and size of the diverting channel, all reservoirs or basins, the location and names of all other works which will cross or connect with the proposed works, and the boundary of all lands, showing by 40-acre subdivisions the area proposed to be irrigated, are fully and correctly designated thereon.

Walter G. Reid
State Water Right Surveyor

Subscribed and sworn to before me this 12th day of March, 1963

Mrs Hilda Sherwood
Notary Public in and for Ormsby County, Nevada

My Commission Expires [illegible] 1, 1965

Scale — 1" = 300'

0 100 200 300 600 900 1200 1500

1963 MAR 12 PM 4 33

FILED
March 12, 1963
STATE ENGINEER'S OFFICE

MAP
TO ACCOMPANY APPLICATION
TO APPROPRIATE WATER FOR
IRRIGATION AND DOMESTIC BY
JOHN T. WENNERBERG
FROM UNDERGROUND SOURCE

21120