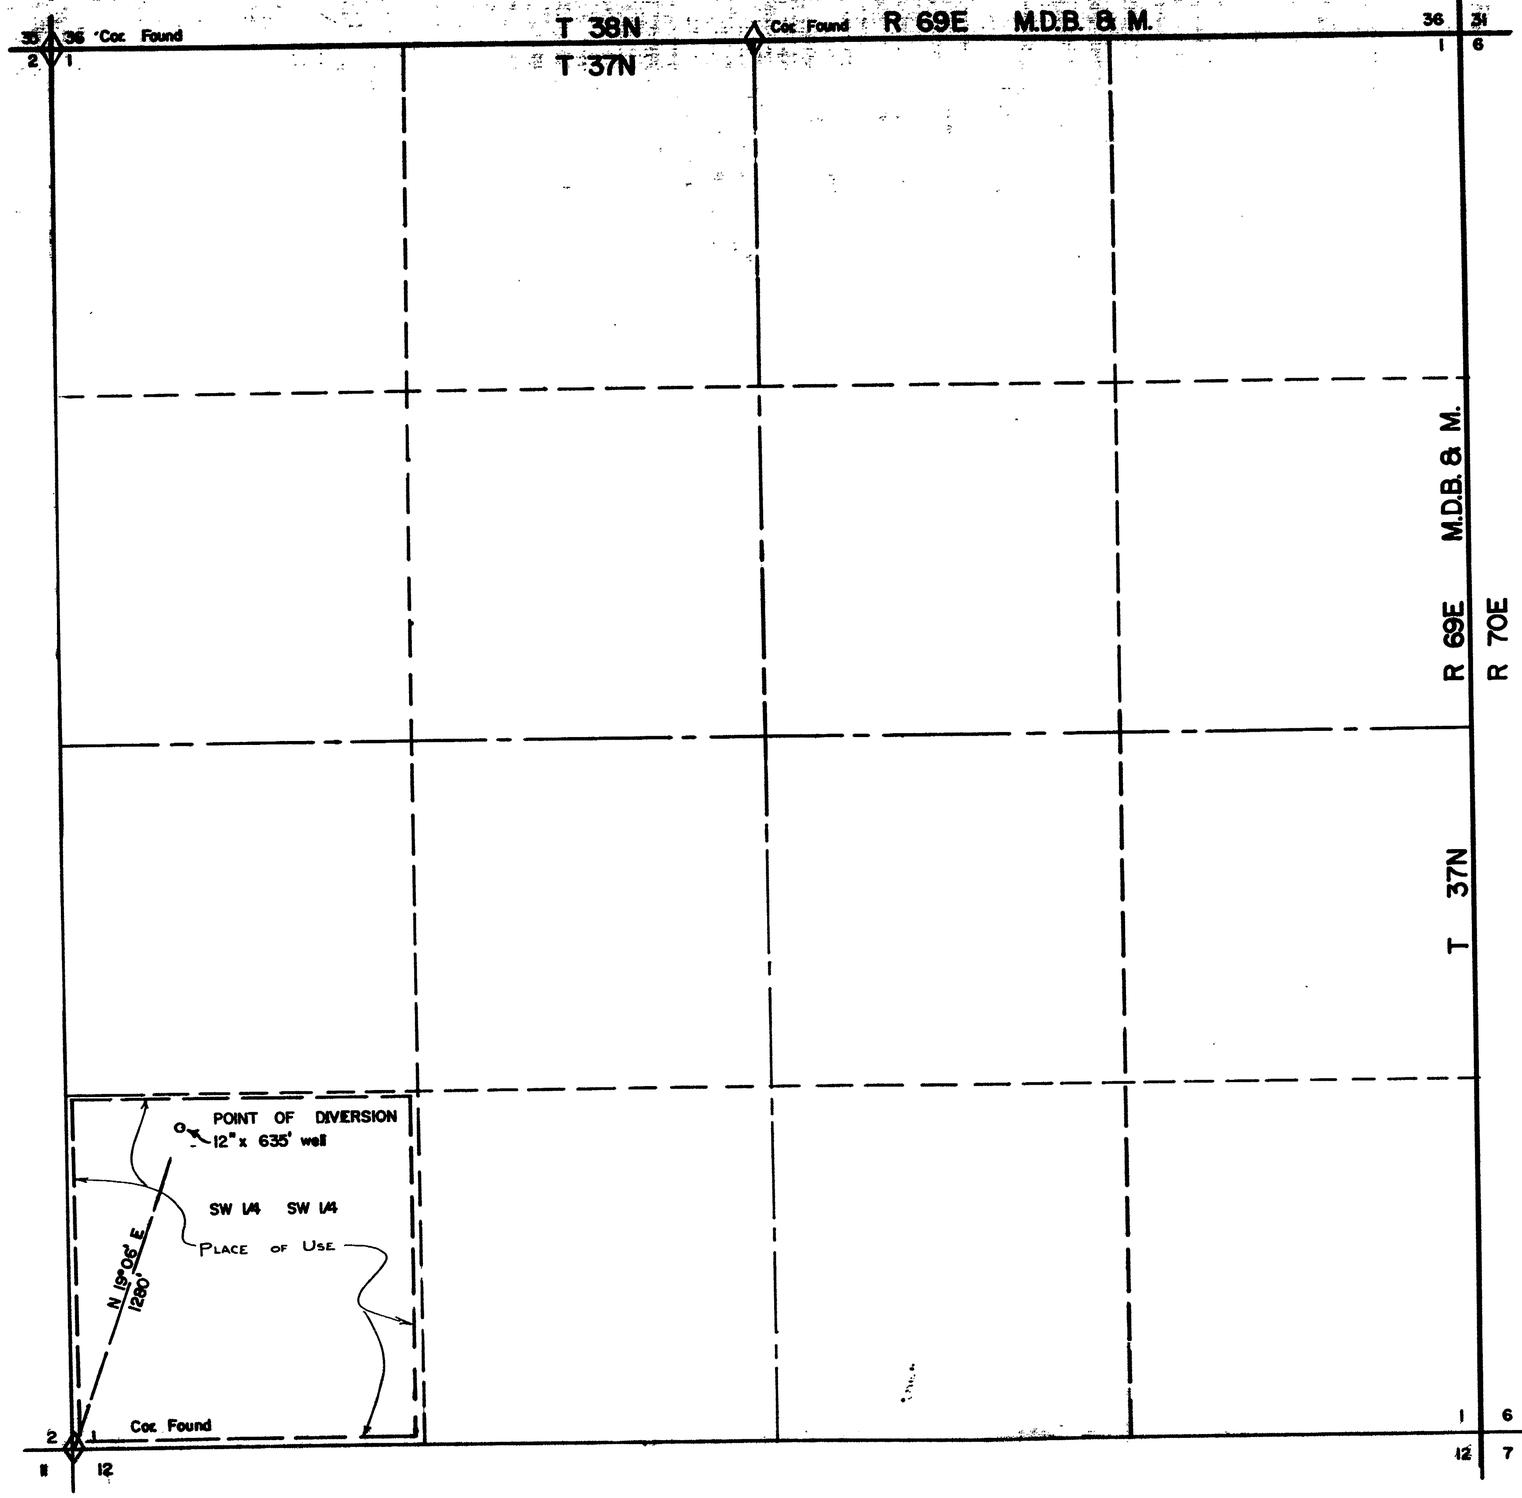

STATE OF NEVADA
COUNTY OF ELKO ss

I, Mark Chilton, being first duly sworn, depose and say that this map consisting of one sheet has been drawn to the designated from field notes of a survey made under my direction on the 10th day of May, 1963, that it truly and correctly represents the location and extent of the works used to divert water from an undergound sourcein Elko County by OSCAR PATTON for IRRIGATION purposes. That the proposed point of diversion, the approximate location and size of the diverting conduit, the place and manner of use and location and names of all other works which are crossed by or connected with the proposed works are fully and correctly designated thereon.

Mark Chilton
STATE WATER RIGHT SURVEYOR

Subscribed and sworn to before me this 11th day of October, 1963.

Frank Weinrauch
Notary Public in and for ELKO COUNTY, NEV.
My commision expires Feb. 3, 1967.

0 200 500 1000 1500
SCALE 1" = 300'

FILED
Nov 20, 1963
STATE ENGINEER'S OFFICE

STATE ENGINEER
1963 NOV 20 AM 10 08

DRNG NO. 63111 WA

MAP
TO ACCOMPANY APPLICATION TO APPROPRIATE WATER FOR
IRRIGATION
BY
OSCAR PATTON
FROM AN UNDERGROUND SOURCE

21155