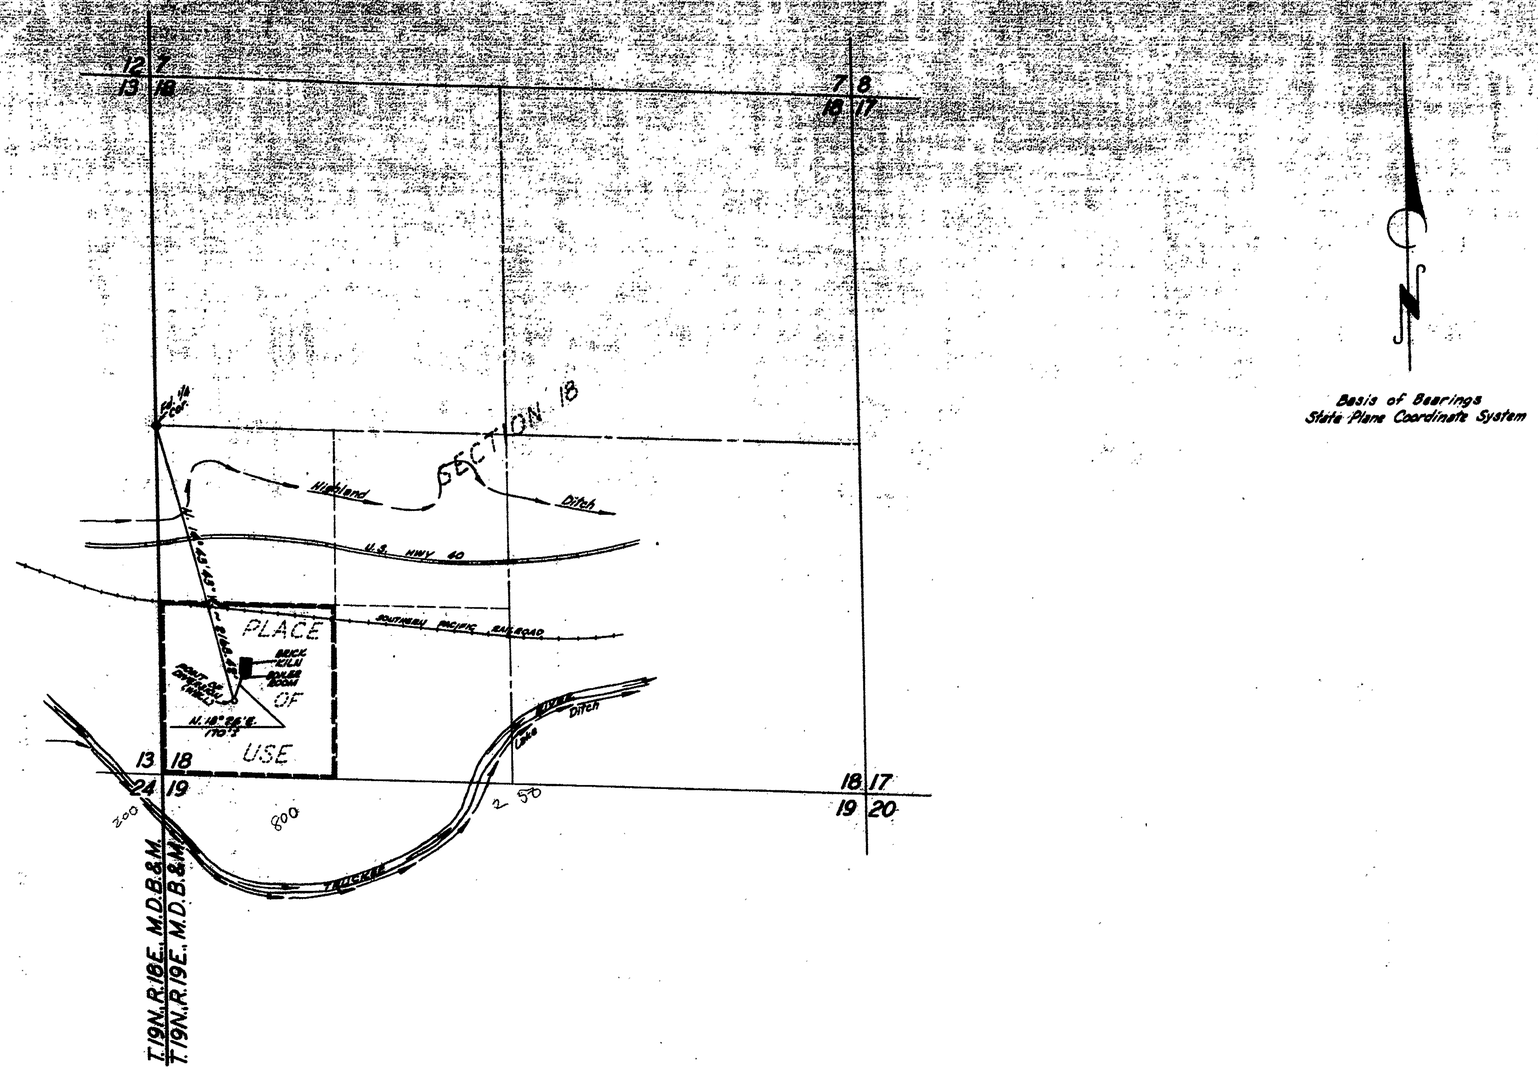

PLACE OF USE
SW1/4 SW1/4 SEC. 18,
T.19 N., R.19E., M.D.B.&M.

STATE OF NEVADA }
COUNTY OF WASHOE } ss

I, Eugene C. Sprout, being first duly sworn, depose and say that this map, consisting of one sheet, has been correctly drawn to the designated scale from field notes of a survey made by me (or under my supervision and direction), on May 27, 1968; that it truly and correctly represents the proposed location of the works used to divert water from an underground source in Washoe County by Tahoe Timber Co. of Nevada, Inc. for manufacturing and domestic purposes. That the proposed point of diversion, the location and names of all other works crossed by or connected with the proposed works, and the boundary of all lands, showing by 40-acre subdivisions the areas proposed to be served, are fully and correctly designated thereon.

Eugene C. Sprout
EUGENE C. SPROUT
STATE WATER RIGHT SURVEYOR No. 267

Subscribed and sworn to before me this 5TH day of June, 1968.

Donald D. Byrd
NOTARY PUBLIC
IN & FOR SAID COUNTY & STATE

My commission expires
JAN 8, 1966

CERTIFICATE No. 6981 ISSUED 4-10-69

FILED
June 14, 1968
STATE ENGINEER'S OFFICE

STATE ENGINEER

SCALE: 1" = 600'

MAP
TO ACCOMPANY APPLICATION TO
APPROPRIATE WATER
FROM AN UNDERGROUND SOURCE
FOR
MANUFACTURING AND DOMESTIC PURPOSES
BY
TAHOE TIMBER CO. OF NEVADA, INC.

SPROUT ENGINEERS, INC.
1715 'B' STREET
SPARKS, NEVADA

JUNE 3, 1968
JOB No. 7197-A-89
LMH

21164