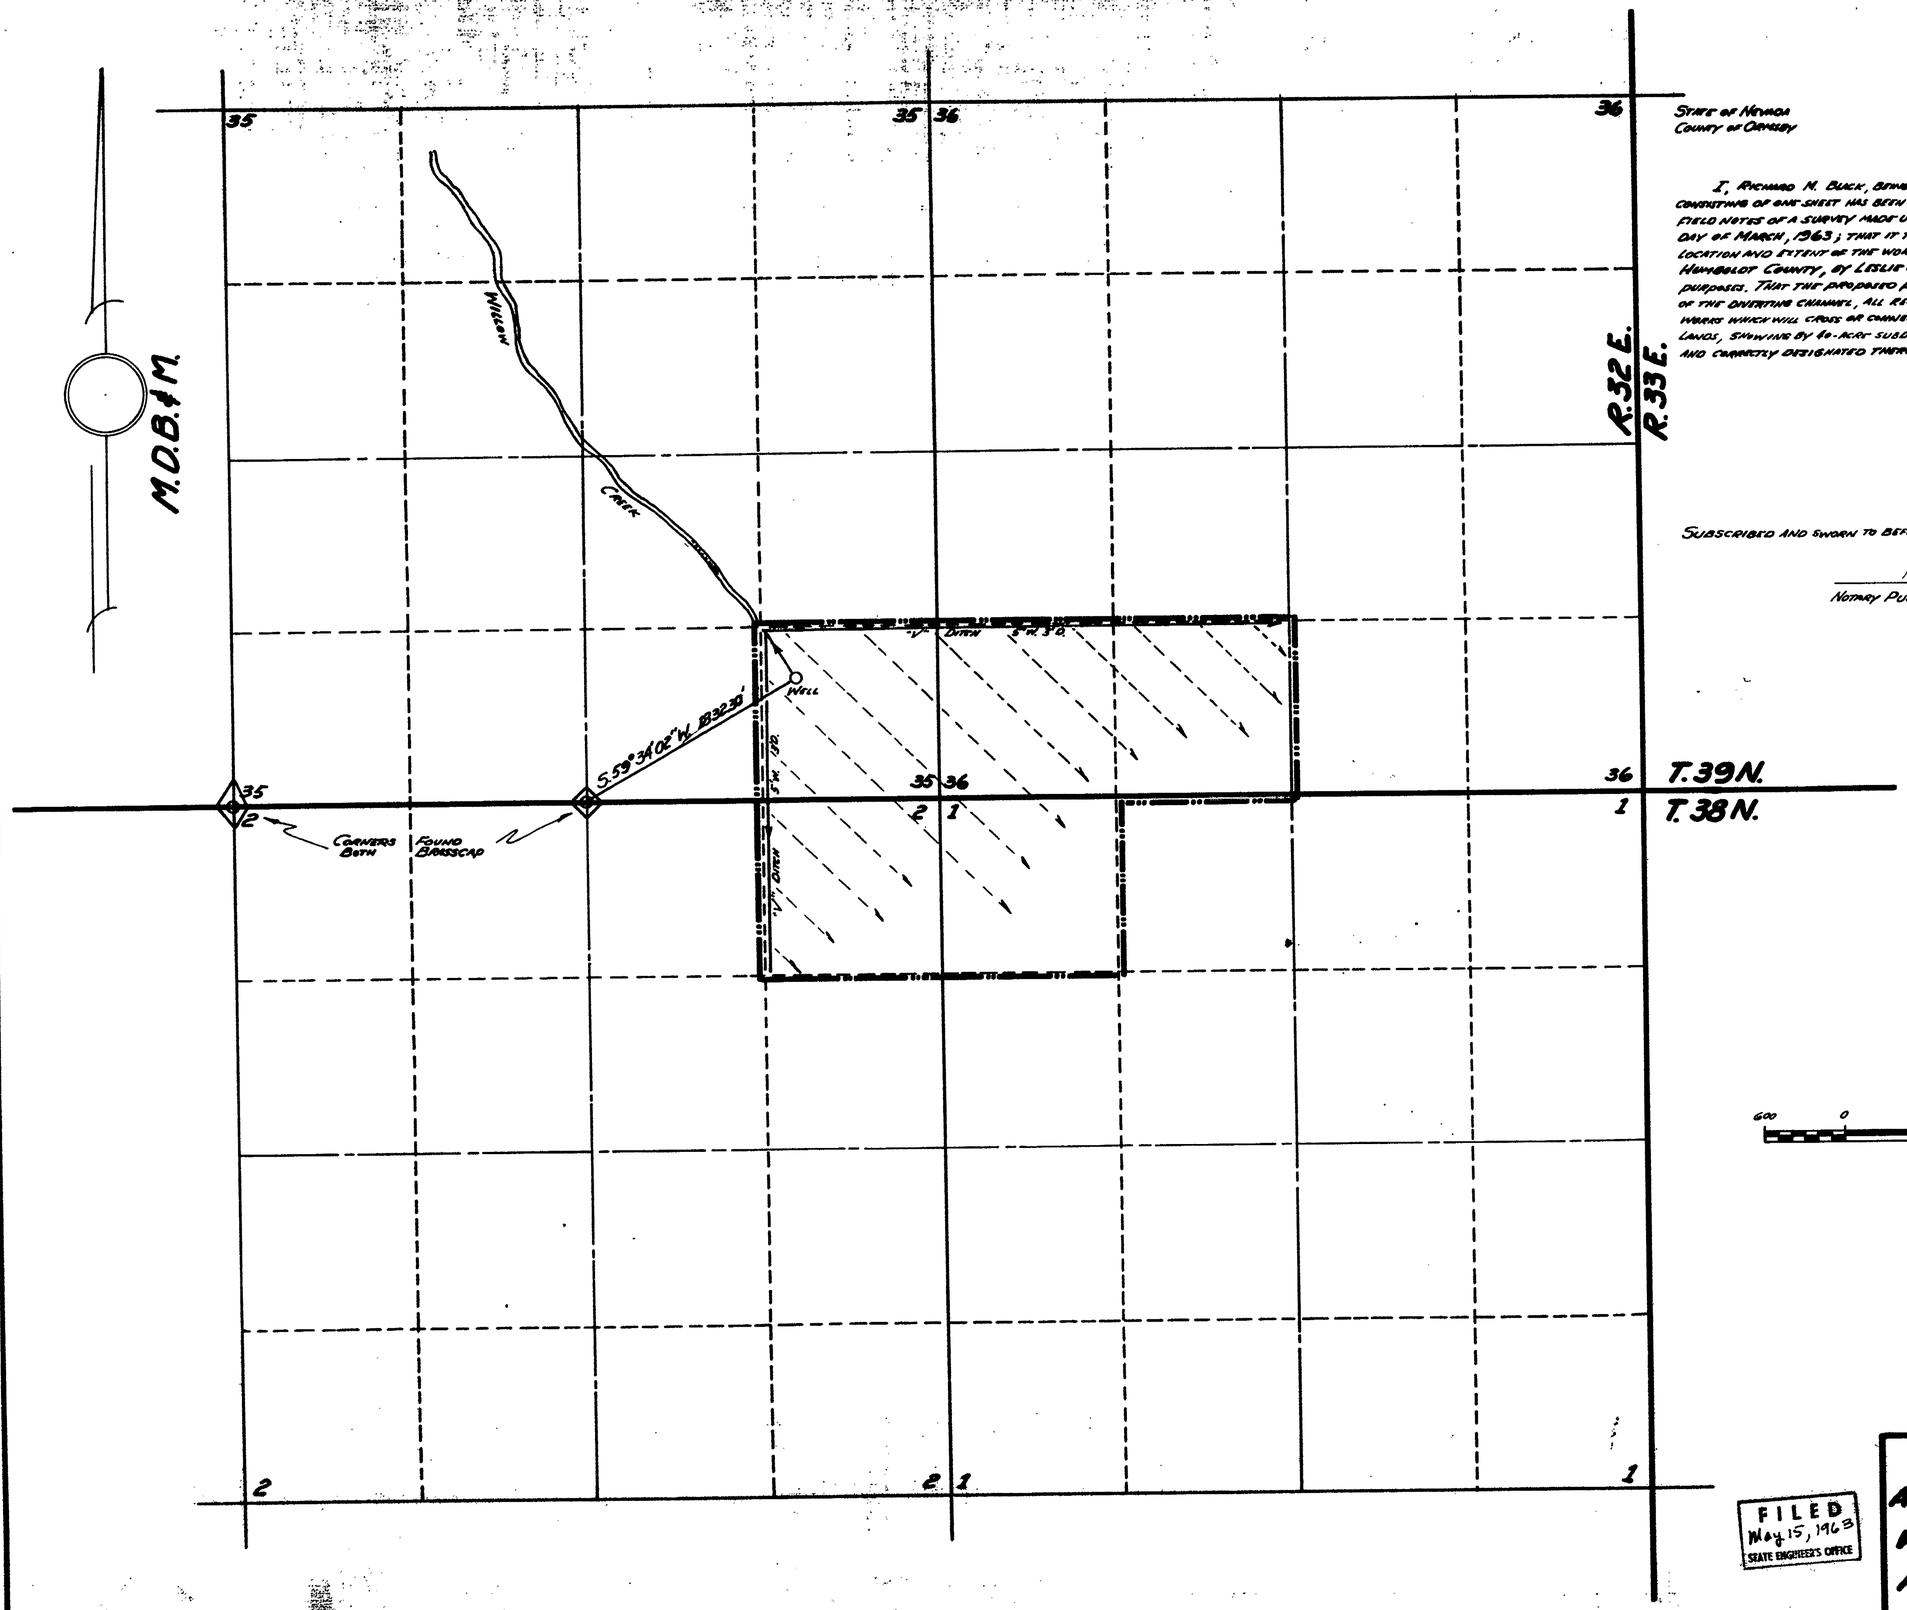

STATE OF NEVADA
COUNTY OF ORMSBY

I, RICHARD M. BUCK, BEING FIRST DULY SWORN, DEPOSE AND SAY THAT THIS MAP, CONSISTING OF ONE SHEET HAS BEEN CORRECTLY DRAWN TO THE DESIGNATED SCALE FROM FIELD NOTES OF A SURVEY MADE UNDER MY SUPERVISION AND DIRECTION ON THE 9TH DAY OF MARCH, 1963; THAT IT TRULY AND CORRECTLY REPRESENTS THE PROPOSED LOCATION AND EXTENT OF THE WORKS USED TO DIVERT WATER FROM UNDERGROUND, IN HUMBOLDT COUNTY, BY LESLIE OR LAURA McKERNAN FOR IRRIGATION AND DOMESTIC PURPOSES. THAT THE PROPOSED POINT OF DIVERSION, THE APPROXIMATE LOCATION AND SIZE OF THE DIVERTING CHANNEL, ALL RESERVOIRS OR BASINS, THE LOCATION AND NAMES OF ALL OTHER WORKS WHICH WILL CROSS OR CONNECT WITH THE PROPOSED WORKS, AND THE BOUNDARY OF ALL LANDS, SHOWING BY 40-ACRE SUBDIVISIONS THE AREAS PROPOSED TO BE IRRIGATED, ARE FULLY AND CORRECTLY DESIGNATED THEREON.

Richard M. Buck
STATE WATER RIGHT SURVEYOR

SUBSCRIBED AND SWORN TO BEFORE ME THIS 15TH DAY OF MAY, 1963.

Mrs Hilda Sherwood
NOTARY PUBLIC IN AND FOR ORMSBY COUNTY, NEVADA.

My Commission Expires July 1, 1965

600 0 600 1200 1800 2400 3000
SCALE: 1 IN. = 600 FT.

FILED
May 15, 1963
STATE ENGINEER'S OFFICE

MAP TO ACCOMPANY
APPLICATION TO APPROPRIATE
WATER FROM UNDERGROUND
FOR IRRIGATION & DOMESTIC
BY LESLIE OR LAURA McKERNAN

CA 5-9-63

21172