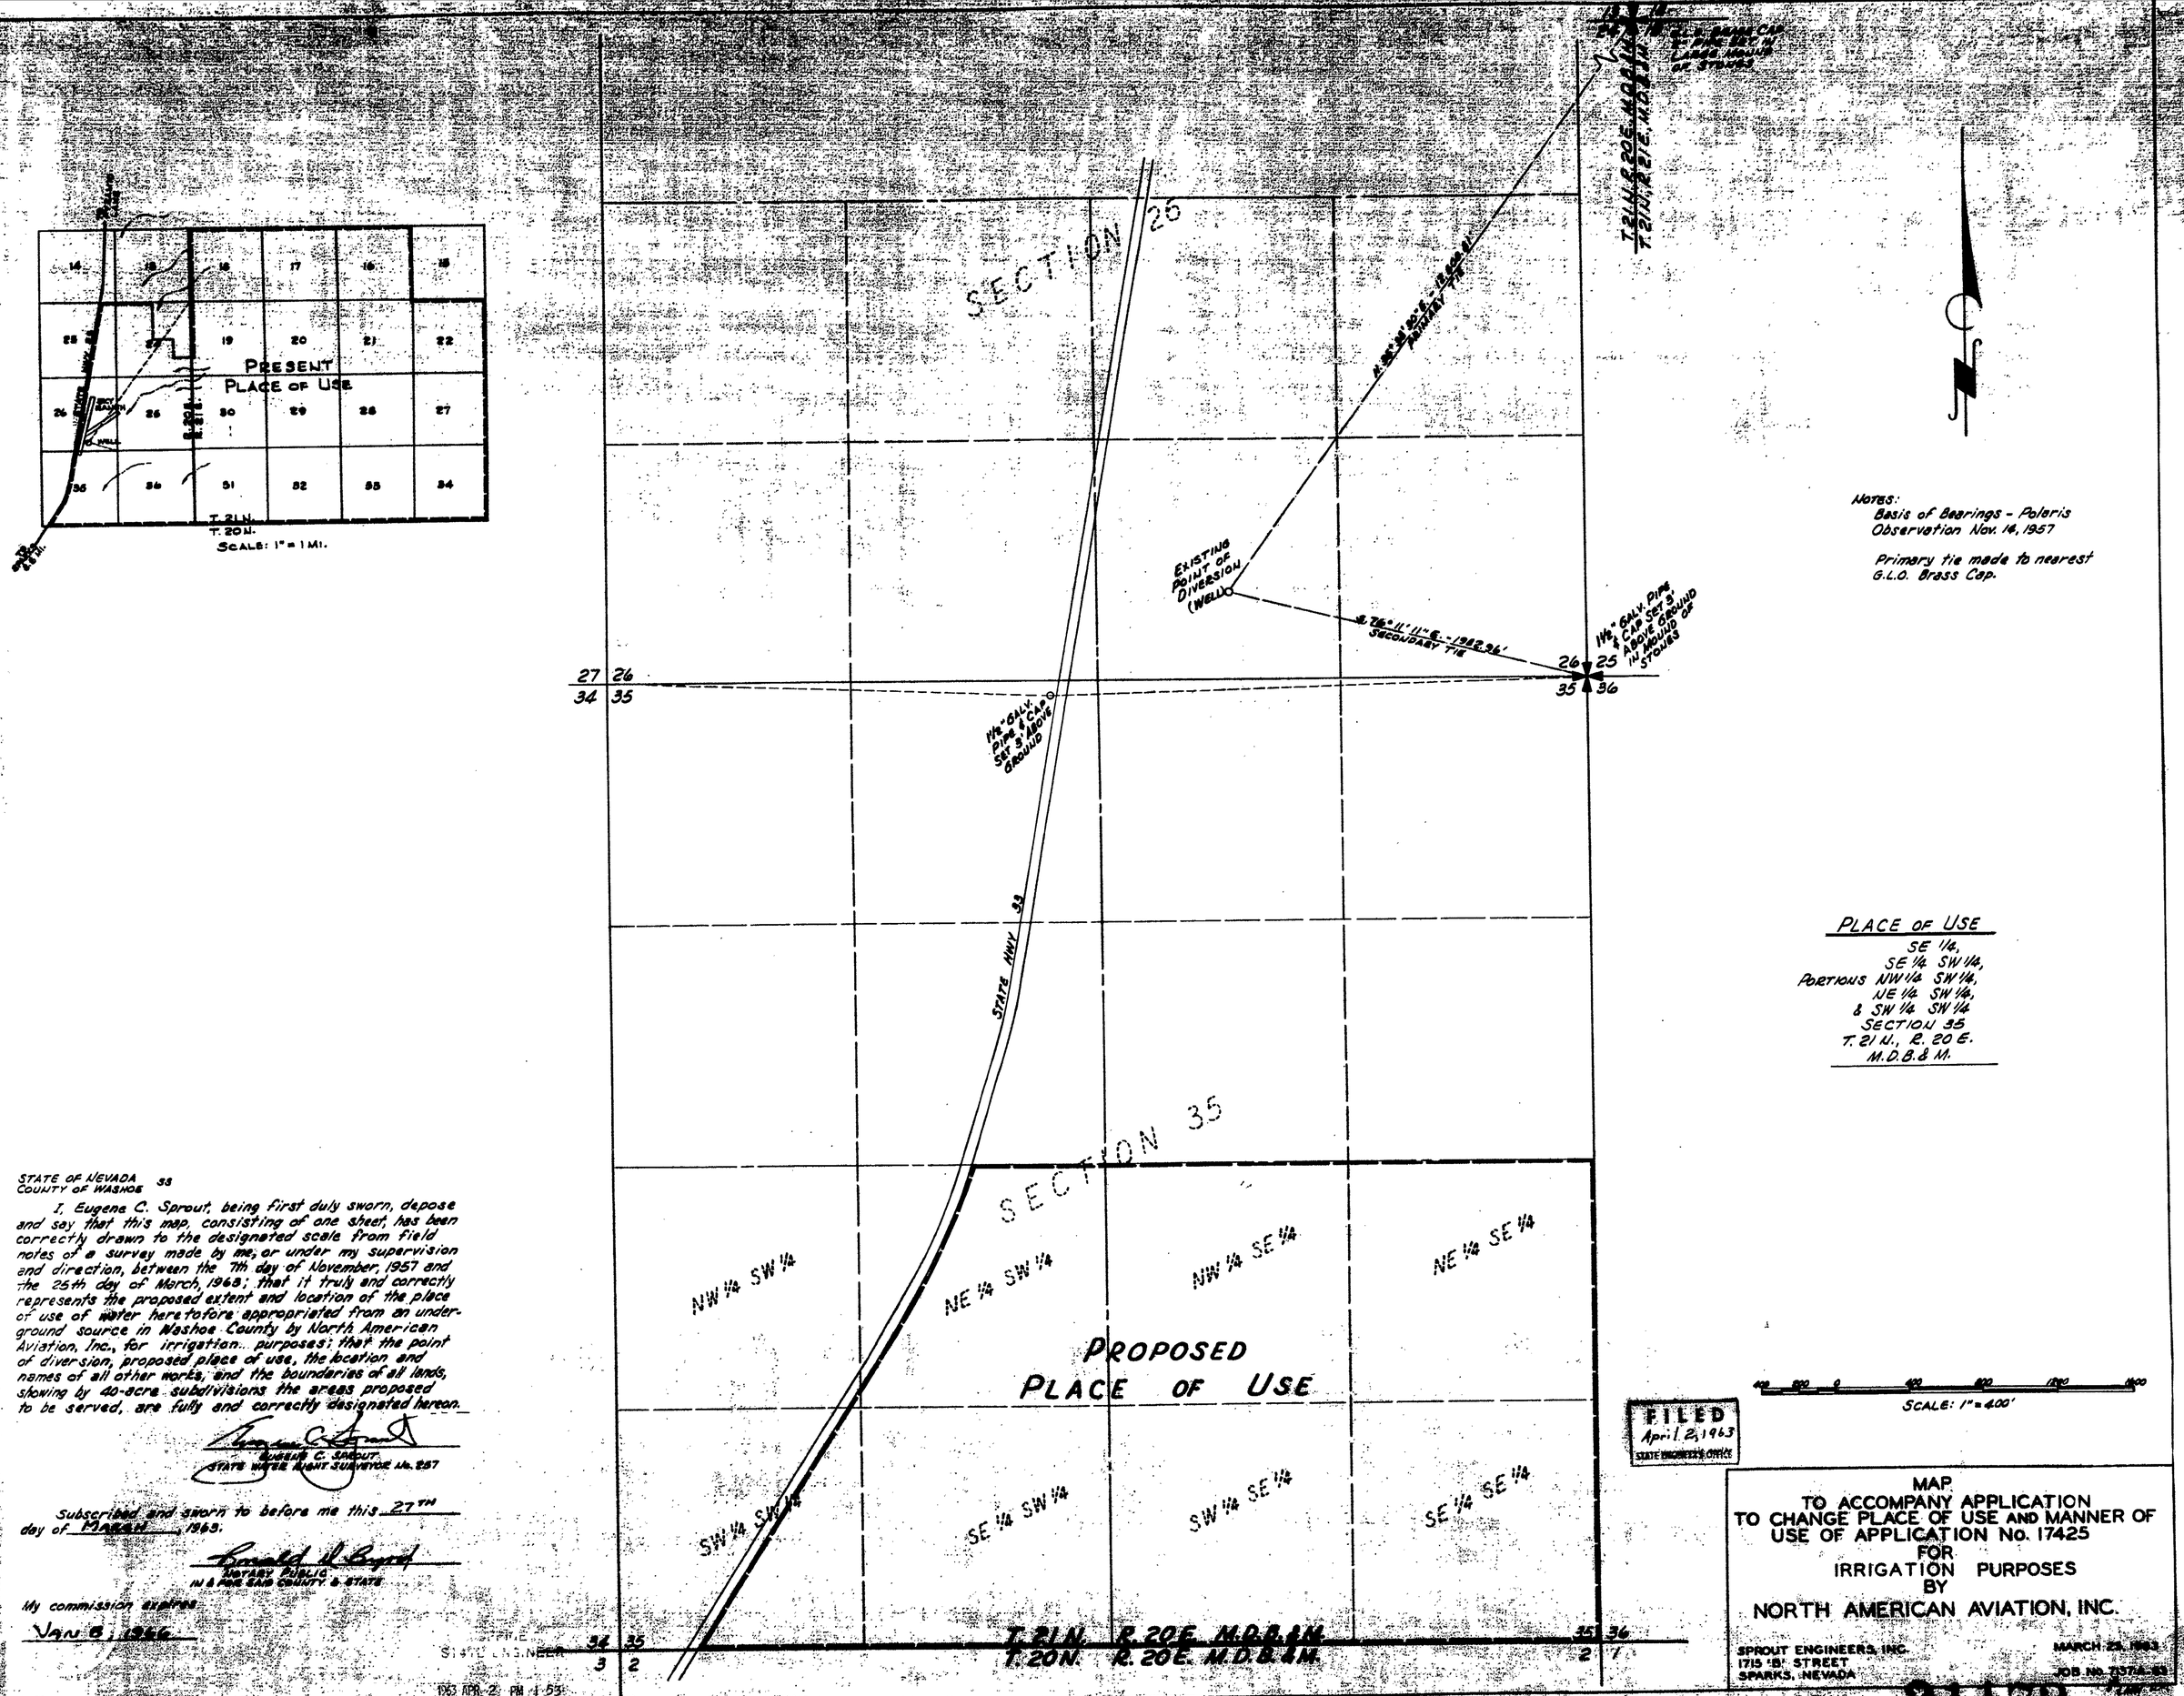


NOTES:
Basis of Bearings - Polaris Observation Nov. 14, 1957

Primary tie made to nearest G.L.O. Brass Cap.

PLACE OF USE
SE ¼,
SE ¼ SW ¼,
PORTIONS NW ¼ SW ¼,
NE ¼ SW ¼,
& SW ¼ SW ¼
SECTION 35
T. 21 N., R. 20 E.
M.D.B.& M.

STATE OF NEVADA
COUNTY OF WASHOE 33

I, Eugene C. Sprout, being first duly sworn, depose and say that this map, consisting of one sheet, has been correctly drawn to the designated scale from field notes of a survey made by me, or under my supervision and direction, between the 7th day of November, 1957 and the 25th day of March, 1963; that it truly and correctly represents the proposed extent and location of the place of use of water heretofore appropriated from an underground source in Washoe County by North American Aviation, Inc., for irrigation purposes; that the point of diversion, proposed place of use, the location and names of all other works, and the boundaries of all lands, showing by 40-acre subdivisions the areas proposed to be served, are fully and correctly designated hereon.

EUGENE C. SPROUT
STATE WATER RIGHT SURVEYOR No. 257

Subscribed and sworn to before me this 27TH day of MARCH, 1963.

NOTARY PUBLIC
IN & FOR SAID COUNTY & STATE

My commission expires
JAN 8, 1966

FILED
April 2, 1963
STATE ENGINEER'S OFFICE

MAP
TO ACCOMPANY APPLICATION
TO CHANGE PLACE OF USE AND MANNER OF
USE OF APPLICATION No. 17425
FOR
IRRIGATION PURPOSES
BY
NORTH AMERICAN AVIATION, INC.

SPROUT ENGINEERS, INC.
1715 'B' STREET
SPARKS, NEVADA

MARCH 25, 1963
JOB No. 7137-A-63

21173

1963 APR 2 PM 1 53