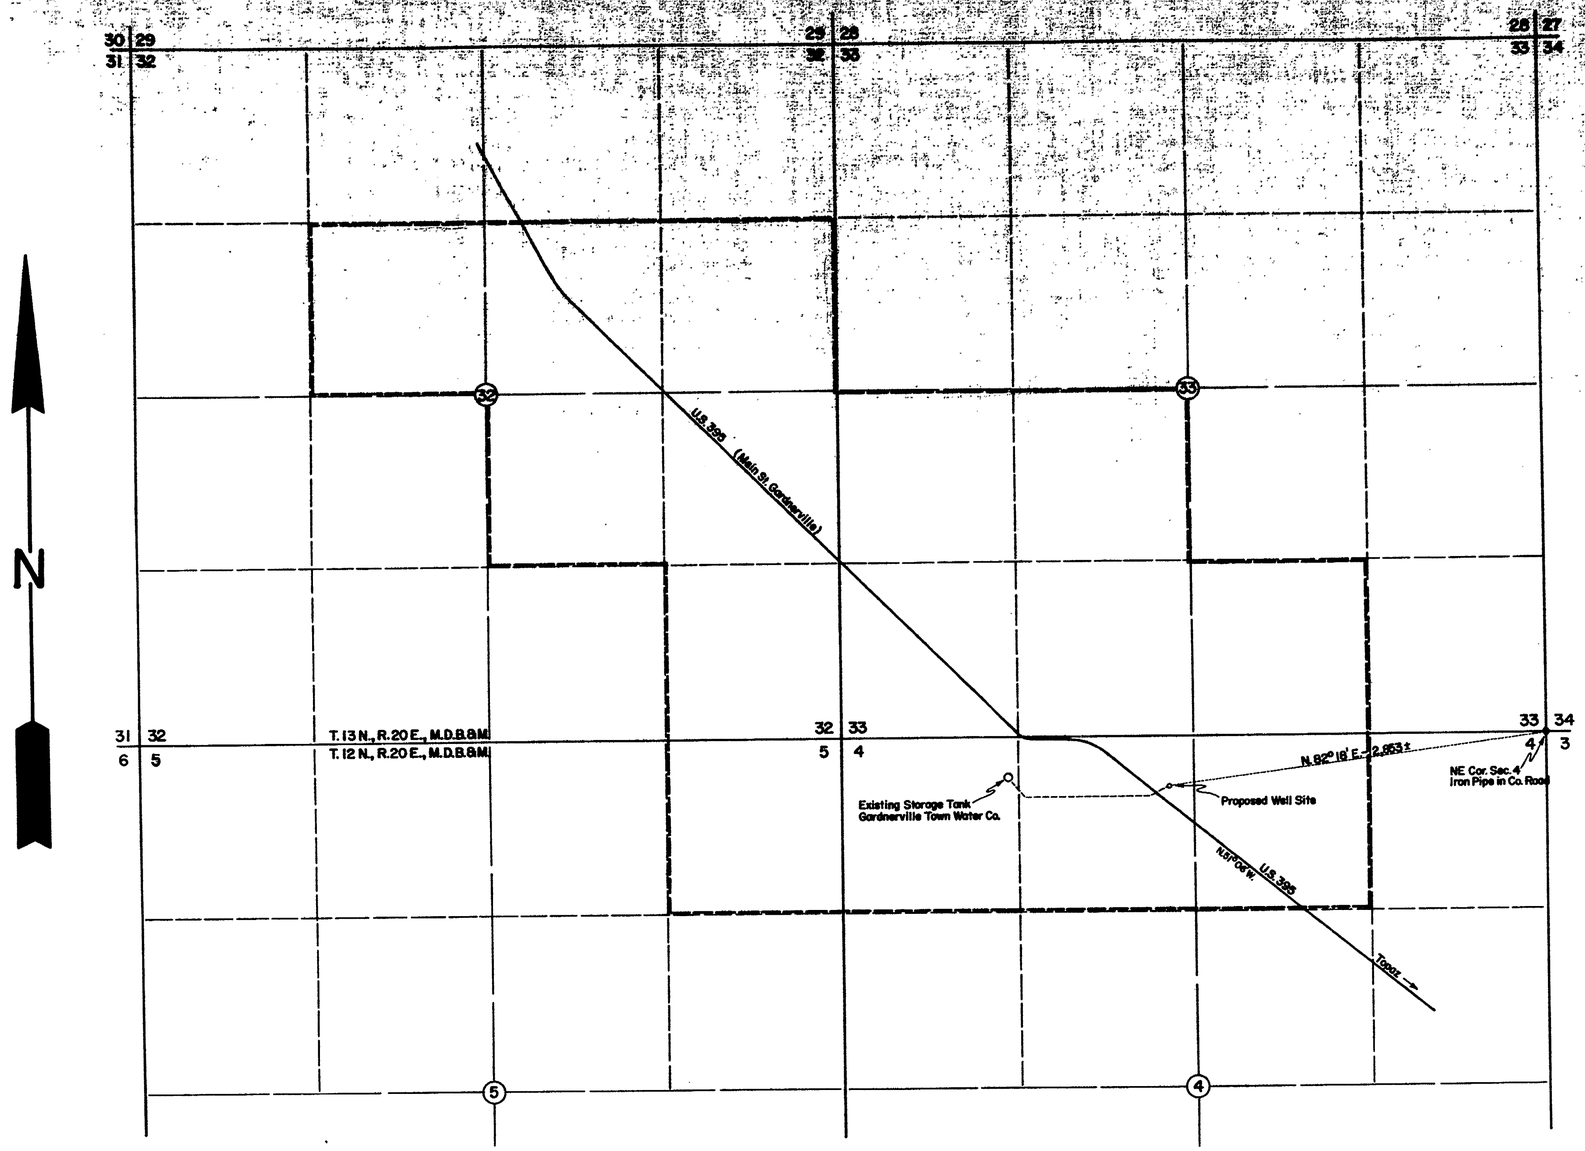

STATE OF NEVADA
COUNTY OF ORMSBY SS

I, JAMES D. WALLACE, JR., being first duly sworn, depose and say that this map, consisting of one (1) sheet, has been correctly drawn to the designated scale from field notes of a survey made by me on July 9, 1963; that it truly and correctly represents the proposed location and extent of the works used to divert water from an underground source in Douglas County by the GARDNERVILLE TOWN WATER Co. for municipal purposes. That the proposed point of diversion and the boundary of all lands, showing by 40-acre subdivisions the areas proposed to be served, are fully and correctly designated thereon.

James D. Wallace Jr.
State Water Right Surveyor

Subscribed and sworn to before me this 22nd day of November, 1963.

Alonzo E. Clayton
Notary Public in and for Ormsby Co., Nev.

INSERT

FEET
0 400 800

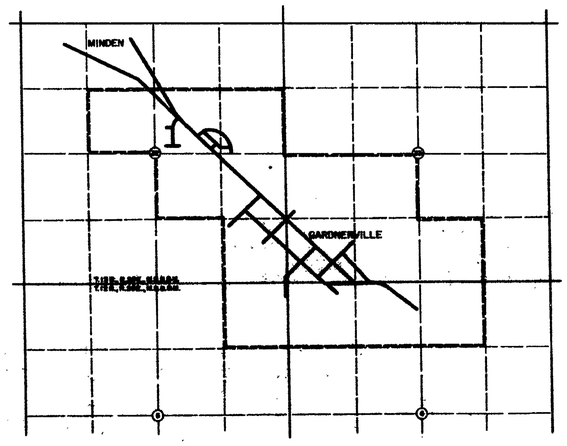

BASIS OF BEARINGS:
℄ Nev. S.R.3 (U.S.395) = N.51° 06' W.

0 300' 600' 1200' 1800' 2400'
Scale: 1" = 600'

STATE ENGINEER
1963 NOV 22 AM 11 44

FILED
NOV. 22, 1963
STATE ENGINEER'S OFFICE

CERTIFICATE No. 6310 ISSUED March 13, 1967

MAP

TO ACCOMPANY APPLICATION
TO APPROPRIATE WATER
FOR MUNICIPAL PURPOSES
BY GARDNERVILLE TOWN WATER Co
FROM AN UNDERGROUND SOURCE IN
DOUGLAS COUNTY, NEVADA

21175