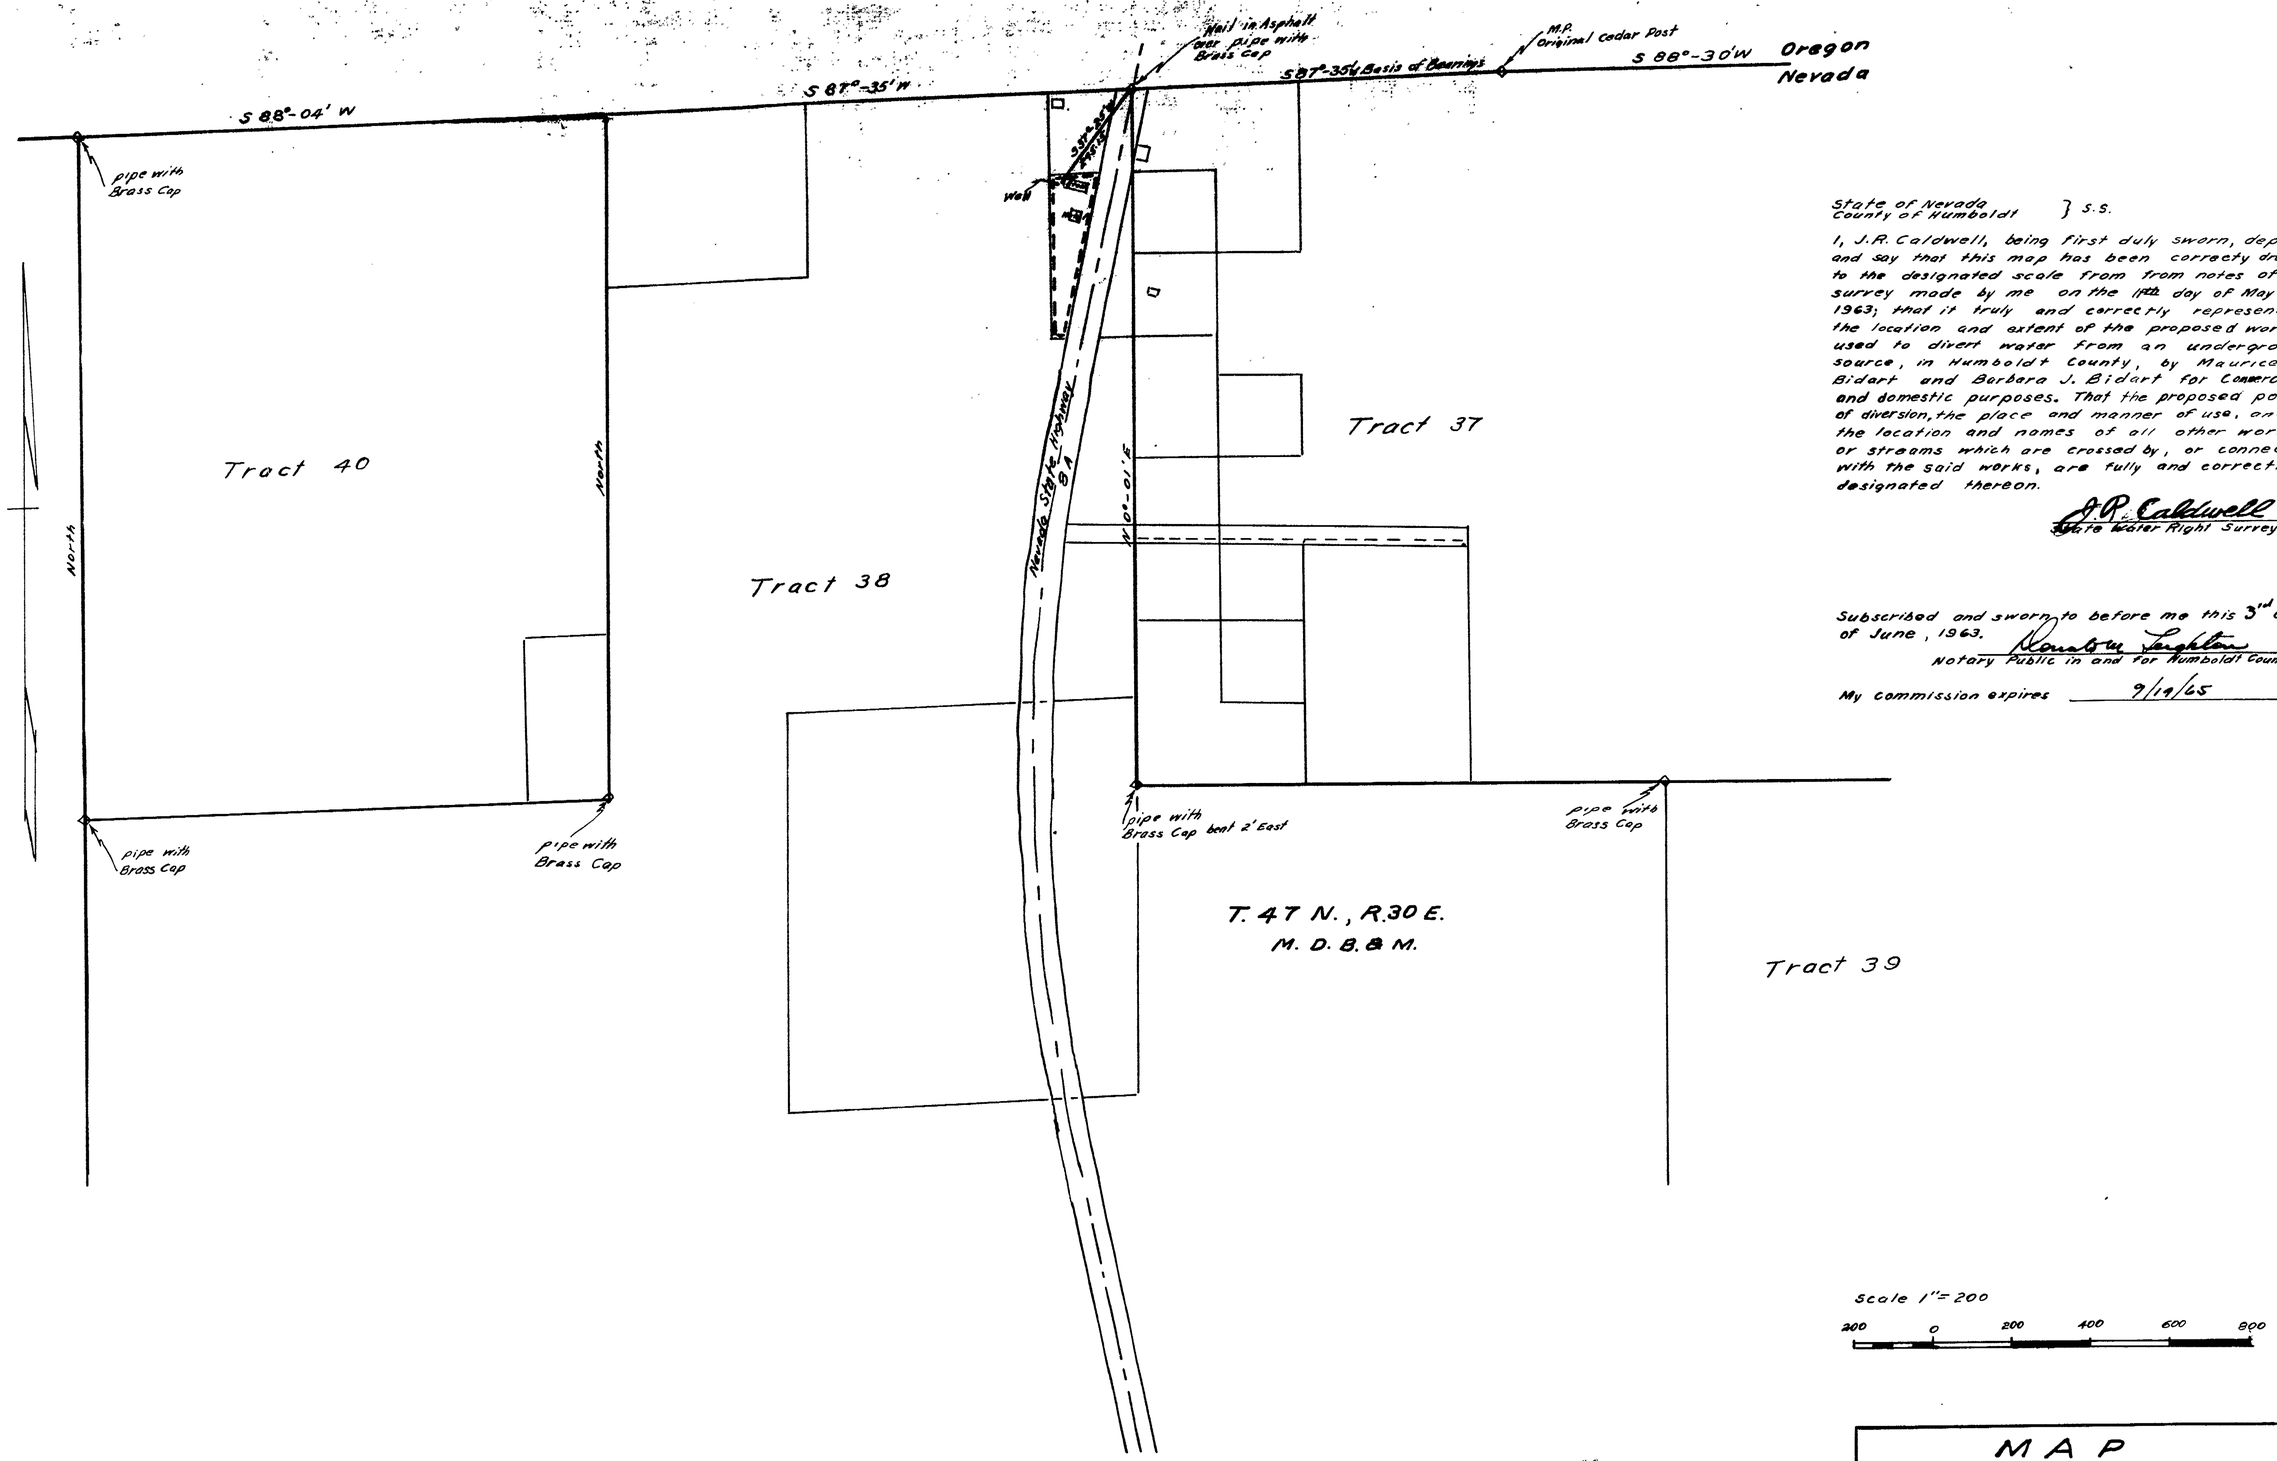

State of Nevada
County of Humboldt } S.S.

I, J.R. Caldwell, being first duly sworn, depose and say that this map has been correcty drawn to the designated scale from from notes of a survey made by me on the 11th day of May, 1963; that it truly and correctly represents the location and extent of the proposed works used to divert water from an underground source, in Humboldt County, by Maurice P. Bidart and Barbara J. Bidart for Commercial and domestic purposes. That the proposed point of diversion, the place and manner of use, and the location and names of all other works or streams which are crossed by, or connected with the said works, are fully and correctly designated thereon.

J.R. Caldwell
State Water Right Surveyor

Subscribed and sworn to before me this 3rd day of June, 1963.

Donald M. Leighton
Notary Public in and for Humboldt County, Nev.

My commission expires 9/19/65

OFFICE
STATE ENGINEER
1963 JUN 5 AM 9 29

FILED
June 5, 1963
STATE ENGINEER'S OFFICE

CERTIFICATE No. 6788 ISSUED 10-1-68

MAP

To Accompany Application to Appropriate Water for Commercial & Domestic Purposes

By: Maurice P. Bidart & Barbara J. Bidart

From: An Underground Source in Humboldt County, Nev.

21216