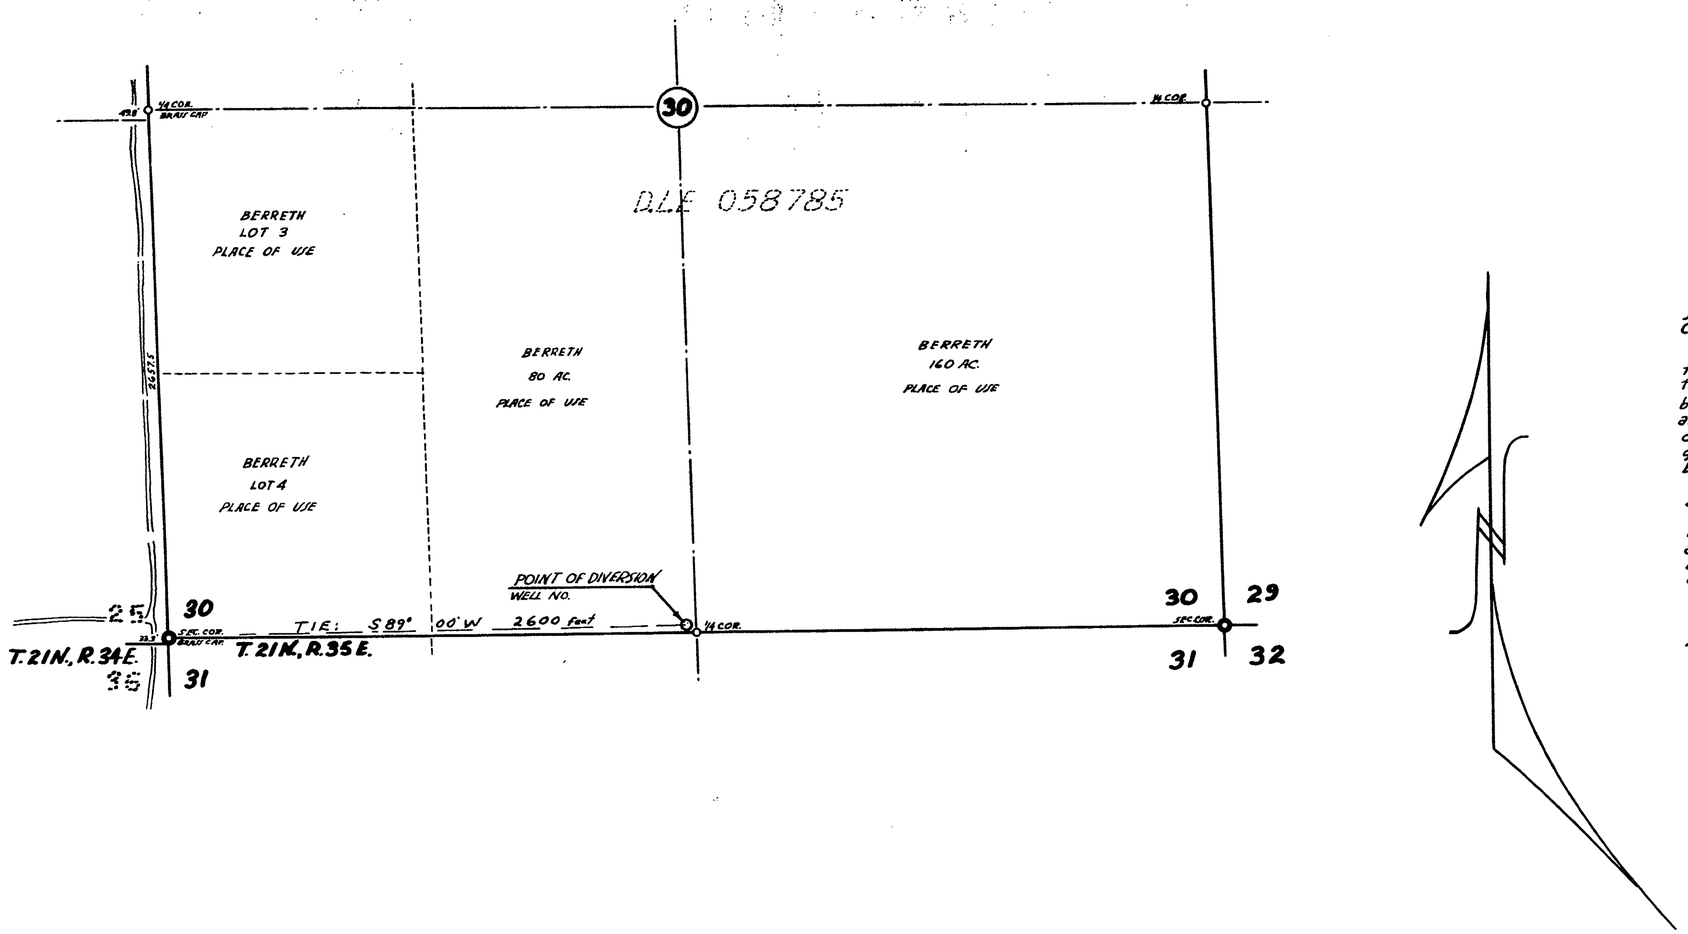

STATE OF NEVADA ss
COUNTY OF WASHOE

I, E.P. Osgood, being first duly sworn depose and say that this map, consisting of 1 sheet, has been correctly drawn to the designated scale from field notes of a survey made by me on the 5th day of APRIL, 1963, that it truly and correctly represents the location and extent of the works used to divert water from underground sources by well in Churchill County, Nevada, by JOHN H. BERRETH for irrigation and domestic use.

That the proposed point of diversion, the approximate location and size of the diverting channel or other conduit, the place and manner of use, and the location and names of all other works, or streams which are crossed by or connected with the said works, are fully and correctly designated.

E. P. Osgood Jr.
E.P. OSGOOD, JR., Surveyor No 294

Subscribed and sworn to before me this 30th day of April 1963

Mrs. Lilla Sherwood
NOTARY PUBLIC

Notary Public in & for Ormsby County, Nevada
My Commission Expires

SCALE
1 Inch = 400 Feet

100 0 500 1000 1500
50

APPL'N. No

MAP TO ACCOMPANY APPL'N. No
TO APPROPRIATE WATER
FOR IRRIGATION & DOMESTIC USE
BY
JOHN H. BERRETH
FROM UNDERGROUND SOURCES

CHURCHILL COUNTY NEVADA

APRIL 1963 E.P. OSGOOD JR. ST. WTR. RT. SUR. NO. 294

FILED
Apr. 30, 1963
STATE ENGINEER'S OFFICE

1963 APR 30 AM 9 22
STATE ENGINEER

21222