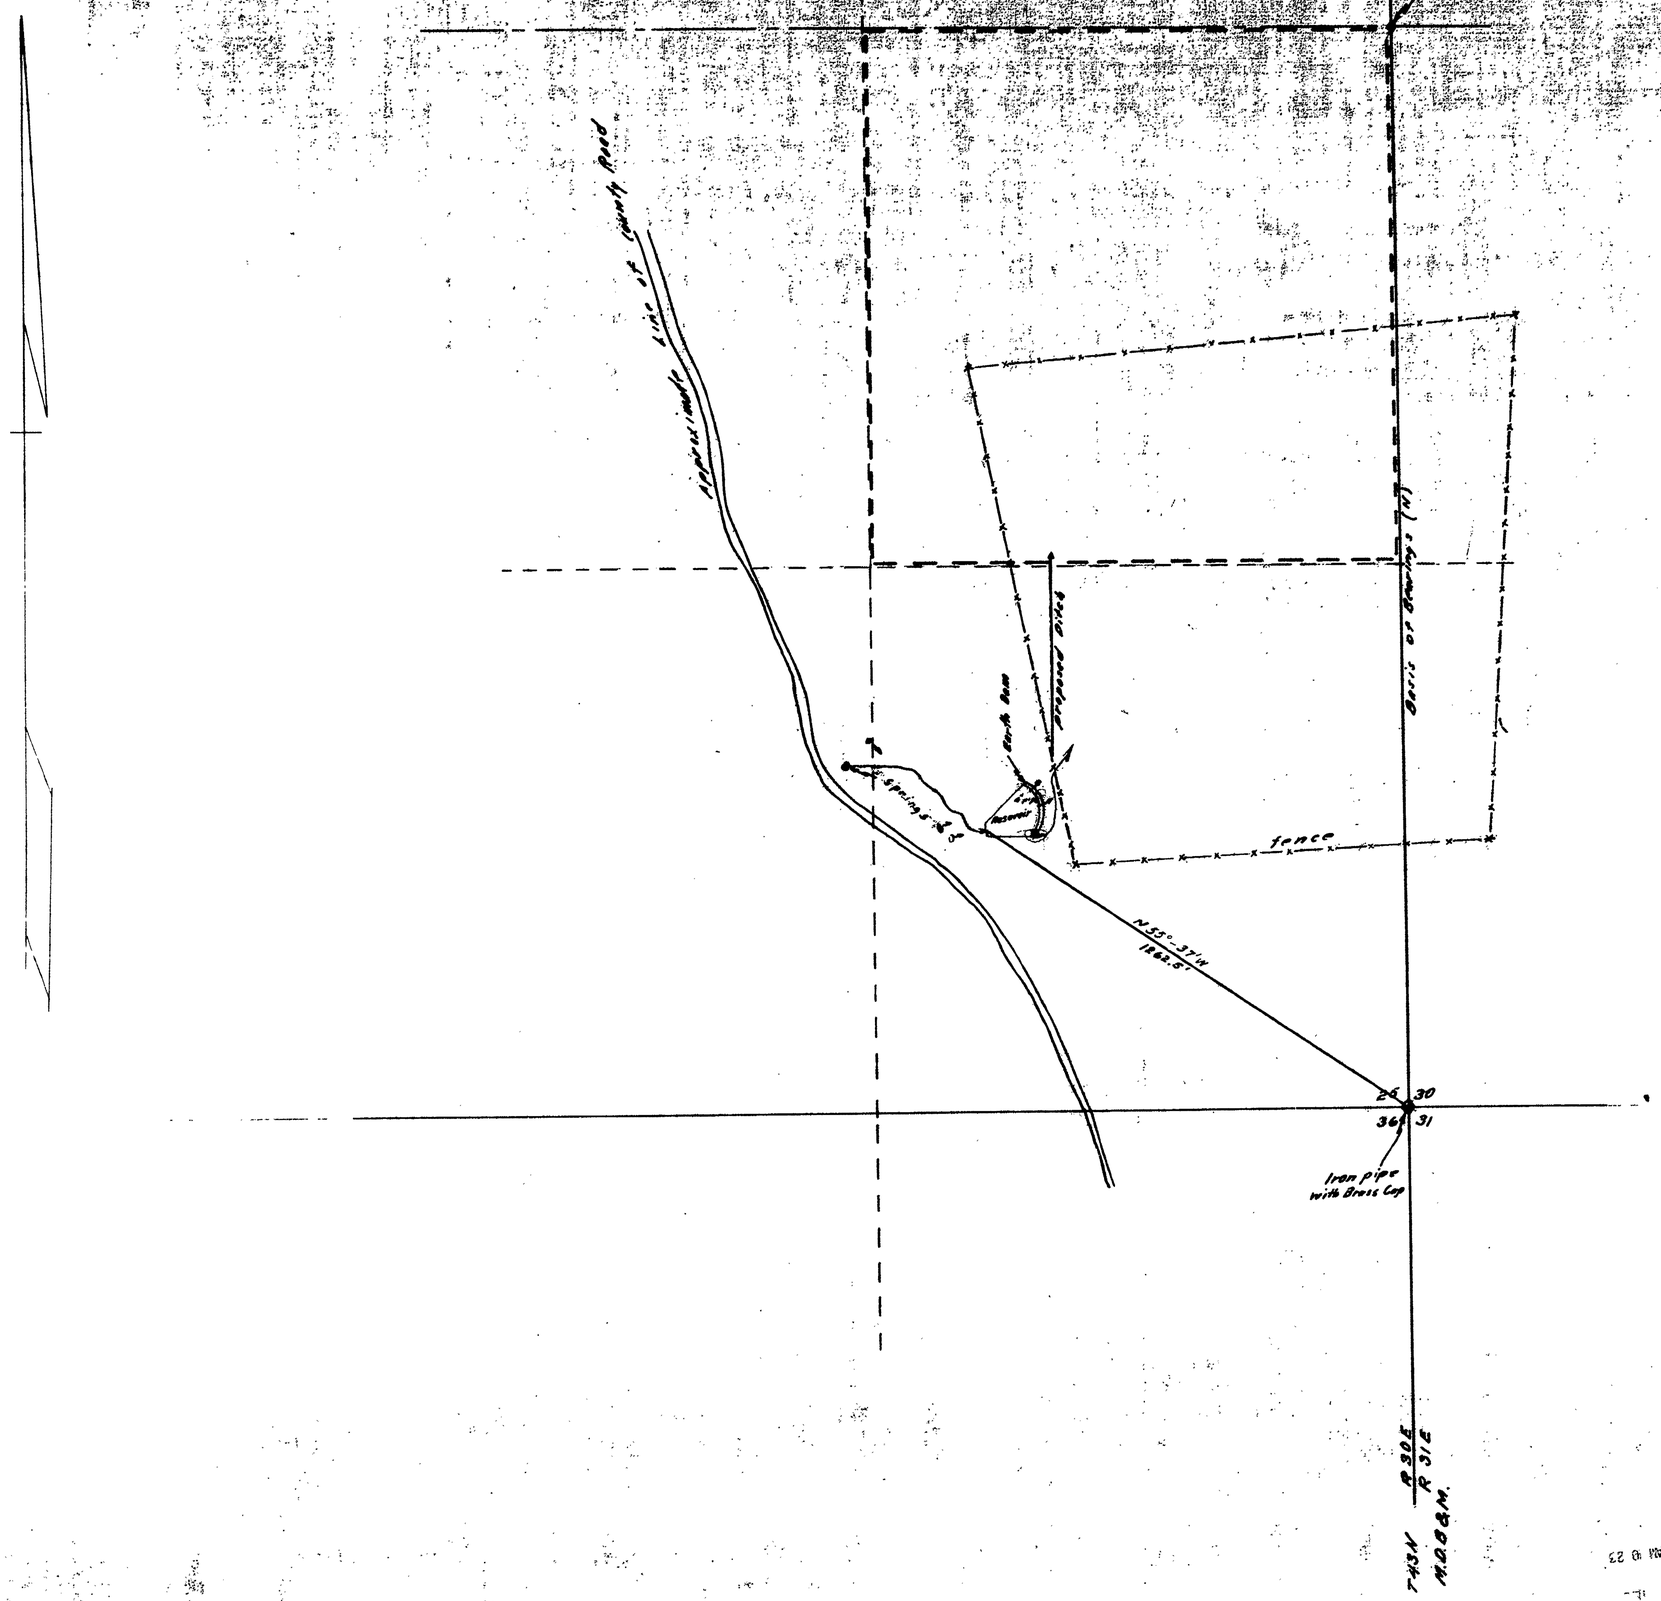

State of Nevada
County of Humboldt } S.S.

I, J. R. Caldwell, being first duly sworn depose and say that this map has been correctly drawn to the designated scale from field notes of a survey made by me on the 19th day of April, 1963 that it truly and correctly represents the proposed location and extent of the works used to divert water from Springs in Humboldt County, Nevada by Woodward Brothers (Harold M. & Raymond I.) for stock watering and irrigation purposes that the point of diversion the approximate location and size of the diverting channel, all resevoirs or basins, the location and names of all other works which will cross or connect with the proposed works, and the boundry of all lands, showing by 40-acre subdivisions the areas to be irrigated are fully and correctly designated thereon.

J R Caldwell
State Water-Right Surveyor

Subscribed and sworn to before me this 22nd day of April, 1963

Betty L Crane
Notary Public in and for Humbold County, Nevada.

My Commission expires November 13, 1965

Scale 1" = 200'

200 0 200 400 600 800

FILED
April 25, 1963
STATE ENGINEER'S OFFICE

MAP
To Accompany Application
To Appropriate Water for
Stock Watering & Irrigation

By: Woodward Brothers
(Harold M. & Raymond I.)

From: Springs

21349 21224