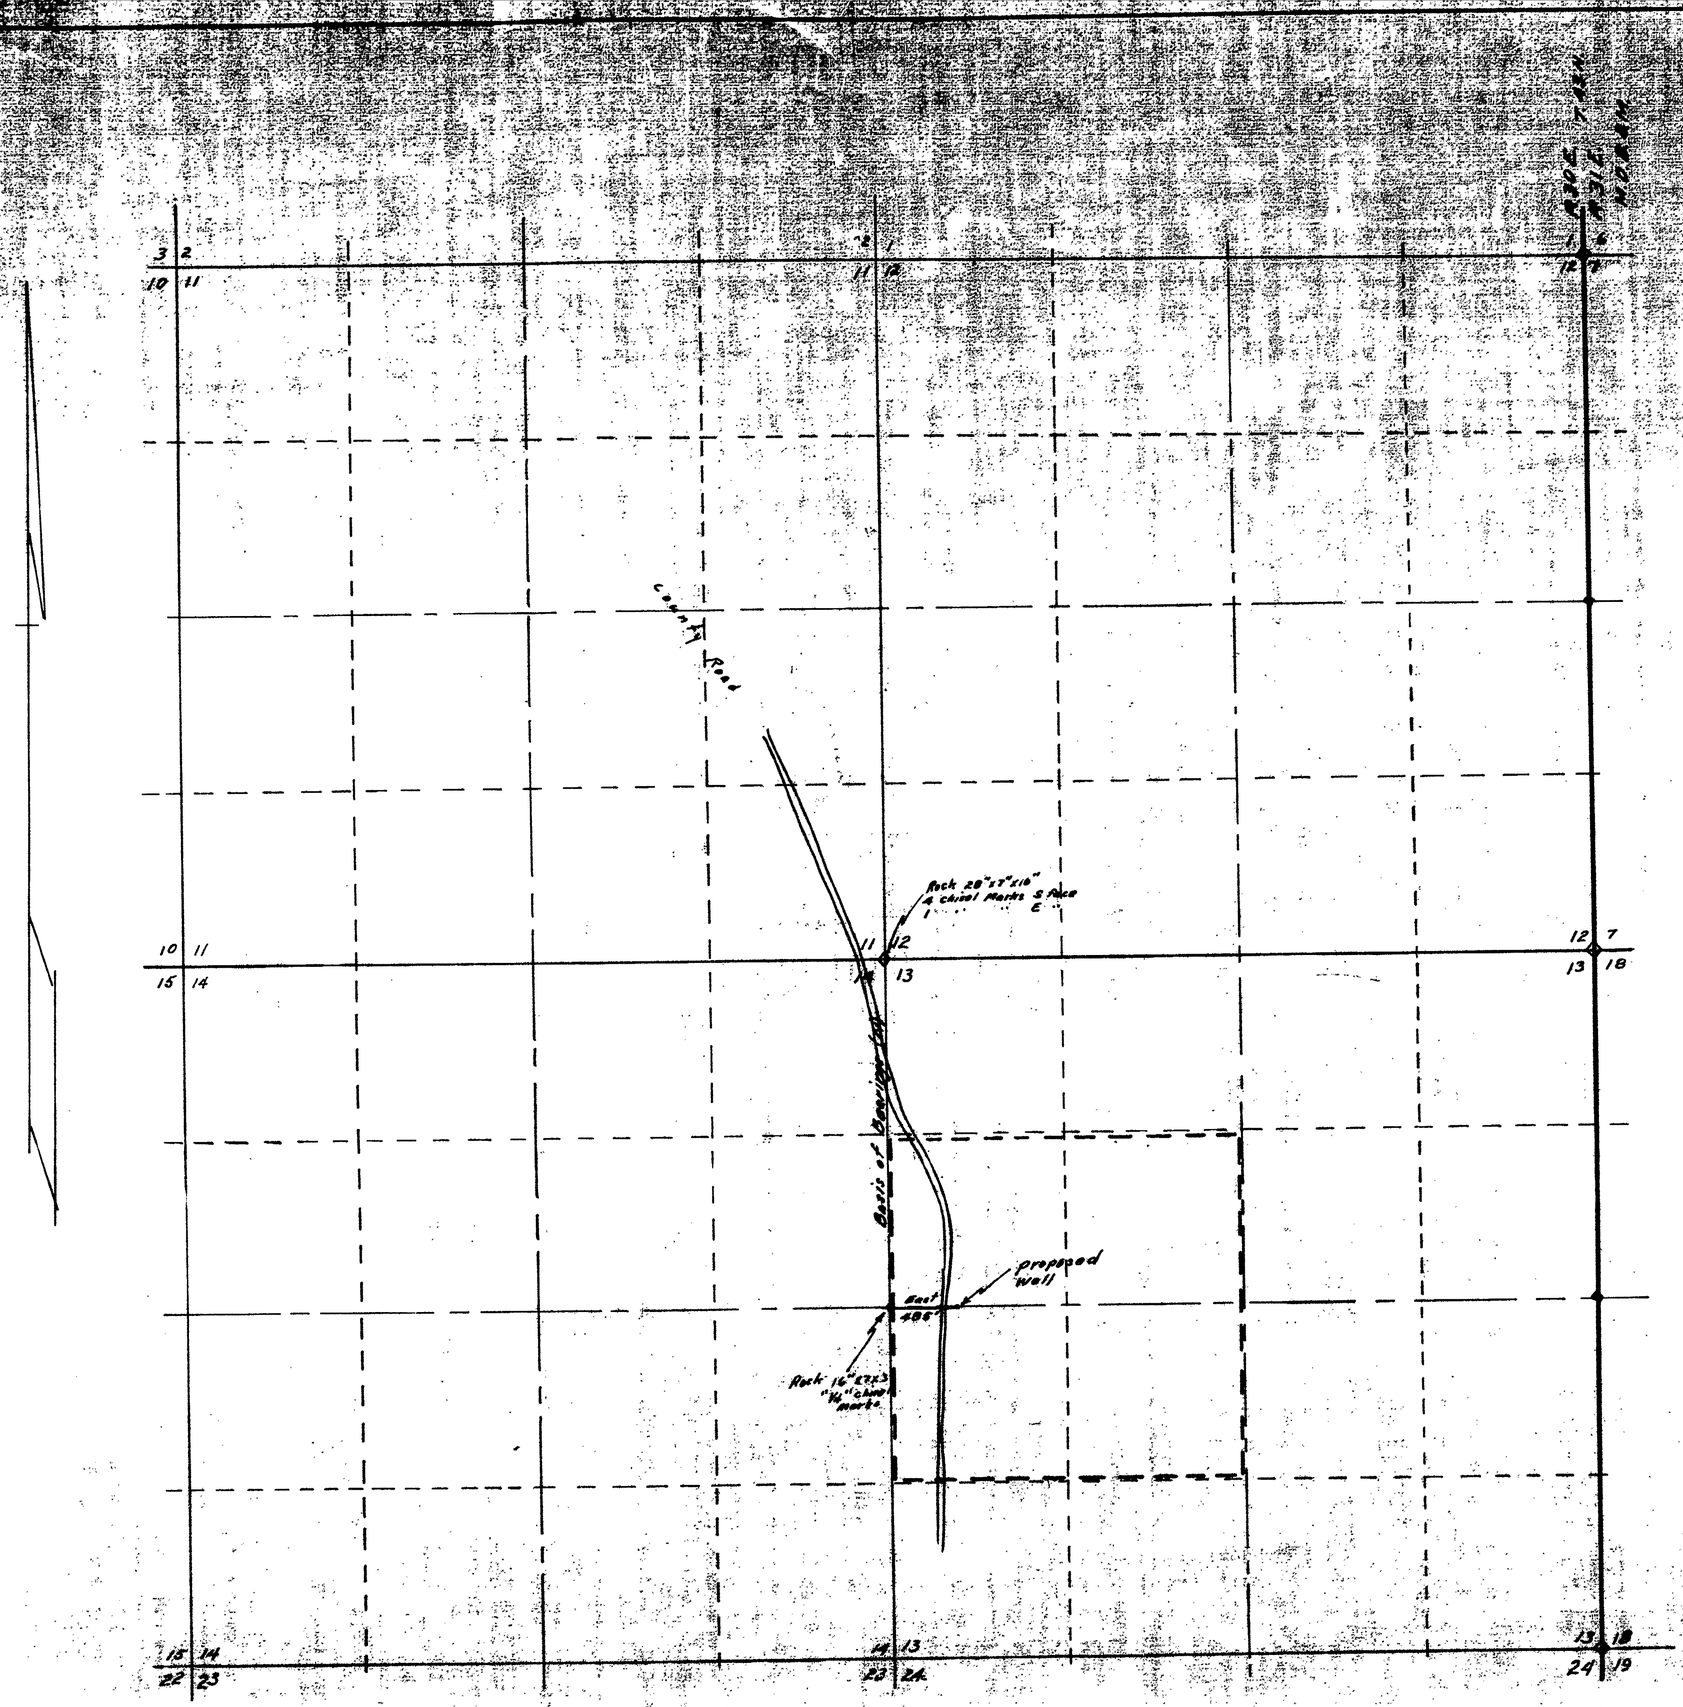

State of Nevada } S.S.
County of Humboldt

I, J.R. Caldwell, being first duly sworn depose and say that this map has been correctly drawn to the designated scale from field notes of a survey made by me on the 19th day of April, 1963 that it truly and correctly represents the proposed location and extent of the works used to divert water from an underground source, in Humboldt County, by Woodward Brothers (Harold M. & Raymond I.) for Irrigation purposes that the proposed point of diversion, the approximate location and size of the diverting channel, all reservoirs or basins the location and names of all other works which will cross or connect with the proposed works, and the boundry of all lands, showing by 40-acre subdivisions the areas to be irrigated, are fully and correctly designated thereon

J.R. Caldwell
State Water-Right Surveyor

Subscribed and sworn to before me this 22nd day of April, 1963

Betty L. Crane
Notary Public in and for Humboldt County, Nevada

My Commission expires Mr. 13 1965

Scale 1" = 600'

600 0 600 1200 1800 2400

FILED
April 25, 1963
STATE ENGINEER'S OFFICE

A6396
38584

MAP
To Accompany Application
To Appropriate Water for
Irrigation Purposes

By: Woodward Brothers
(Harold M. & Raymond I.)

From: An Underground Source

46396 38584 21226