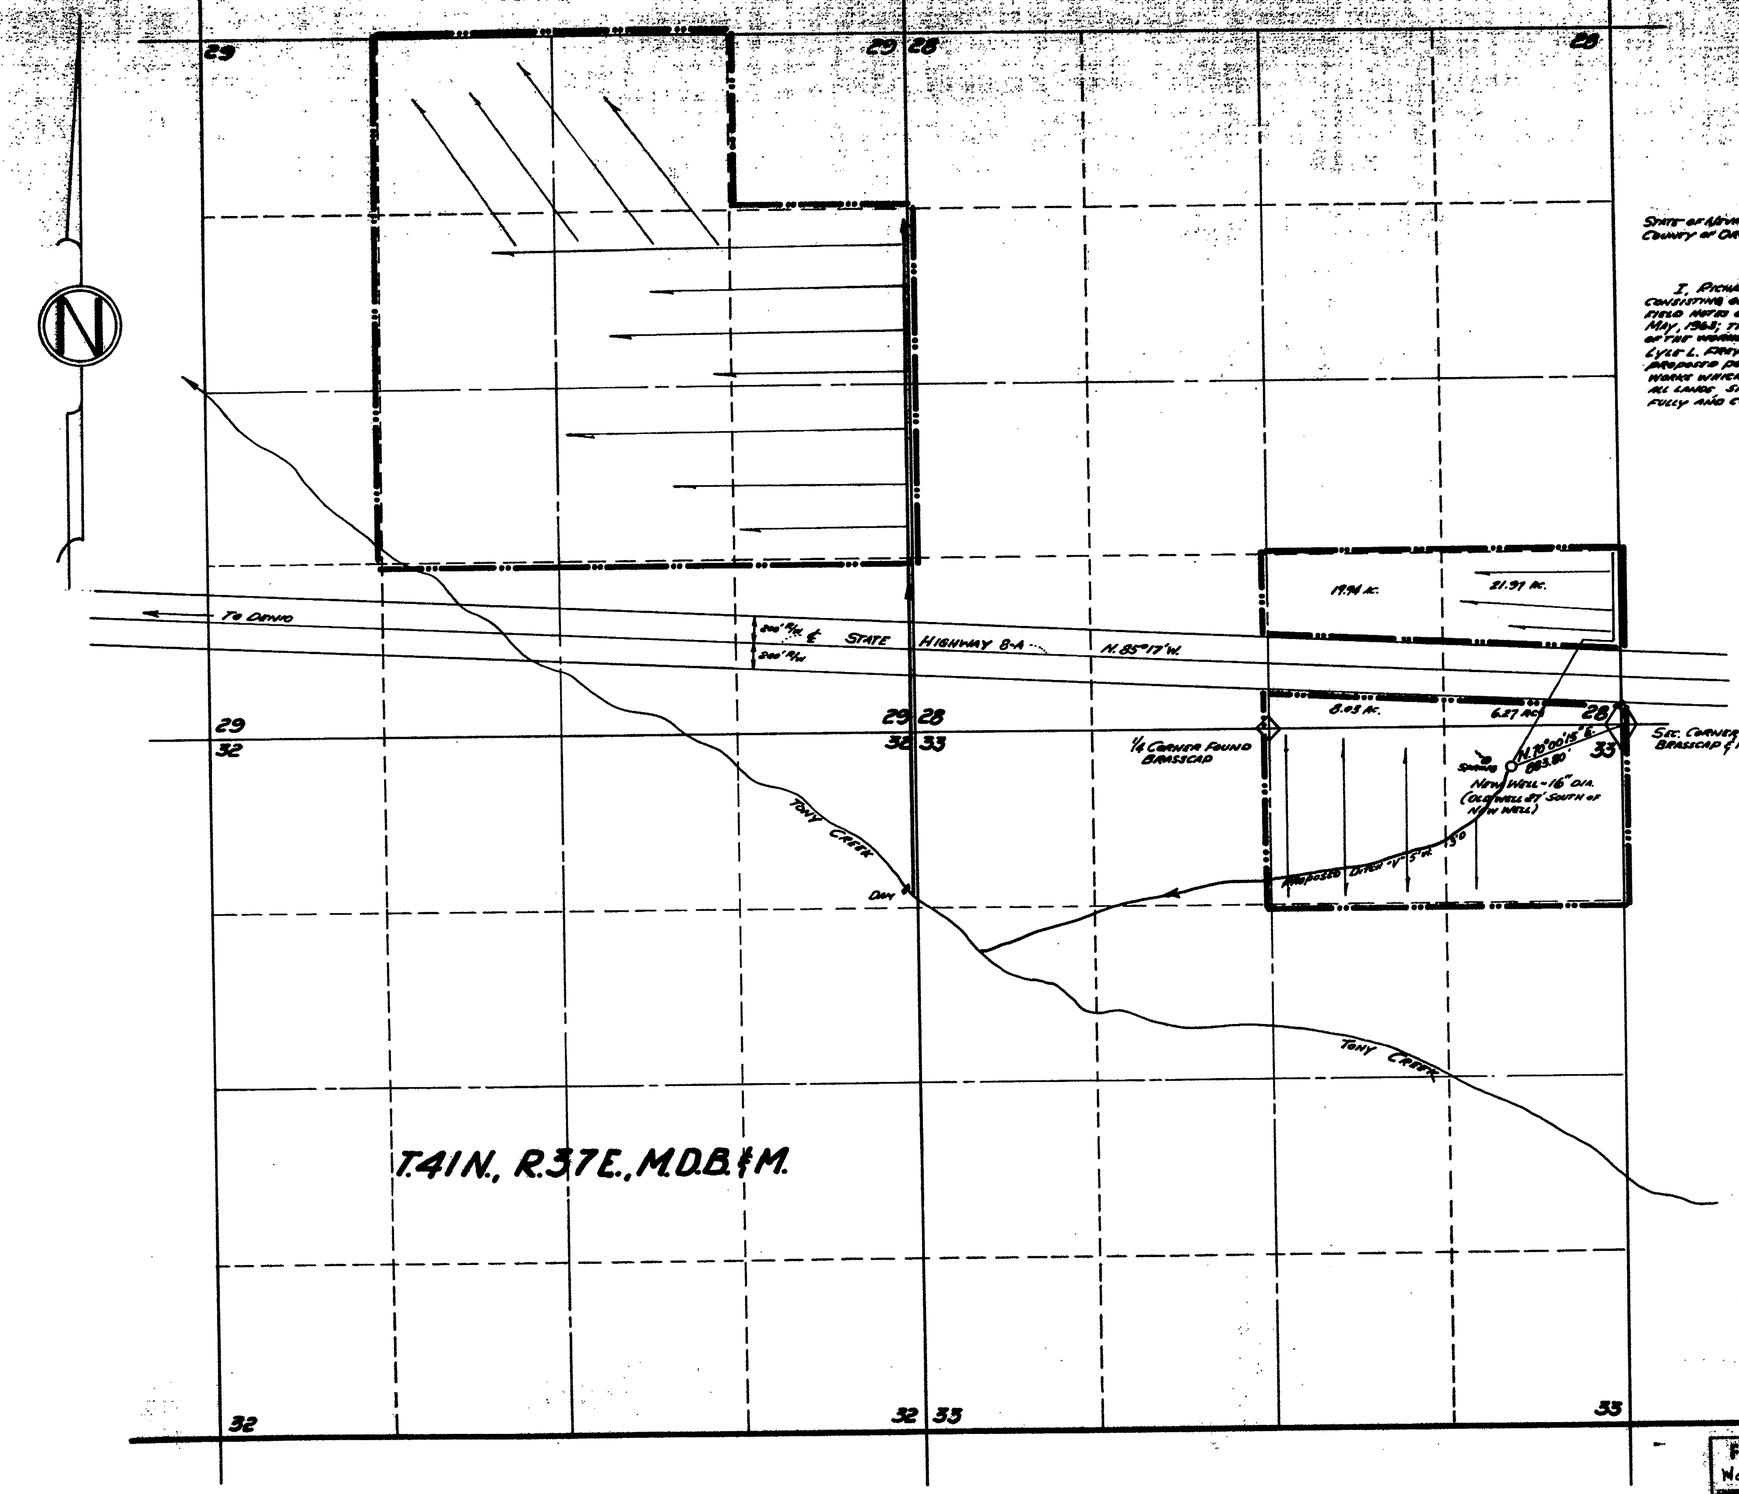

STATE OF NEVADA
COUNTY OF ORMSBY

I, RICHARD M. BLACK, BEING FIRST DULY SWORN, DEPOSE AND SAY, THAT THIS MAP CONSISTING OF ONE SHEET, HAS BEEN DRAWN CORRECTLY TO THE DESIGNATED SCALE FROM FIELD NOTES OF A SURVEY MADE UNDER MY SUPERVISION AND DIRECTION ON THE 5TH DAY OF MAY, 1963; THAT IT TRULY AND CORRECTLY REPRESENTS THE PROPOSED LOCATION AND EXTENT OF THE WORKS USED TO DIVERT WATER FROM UNDERGROUND, IN HUMBOLDT COUNTY, BY LYLE L. FREY AND OLGA V. FREY FOR IRRIGATION AND DOMESTIC PURPOSES. THAT THE PROPOSED POINT OF DIVERSION, THE APPROXIMATE LOCATION AND NAMES OF ALL OTHER WORKS WHICH WILL CROSS OR CONNECT WITH THE PROPOSED WORKS, AND THE BOUNDARY OF ALL LANDS, SHOWING BY 40-ACRE SUBDIVISIONS THE AREAS PROPOSED TO BE IRRIGATED, ARE FULLY AND CORRECTLY DESIGNATED THEREON.

Richard M. Black
STATE WATER RIGHT SURVEYOR

SUBSCRIBED AND SWORN TO BEFORE ME THIS 15th DAY OF MAY, 1963.

Mrs. Velda Sherwood
NOTARY PUBLIC IN AND FOR ORMSBY COUNTY, NEVADA

600 0 600 1200 1800 2400 3000

SCALE: 1 IN = 600 FT.

FILED
May 15, 1963
STATE ENGINEER'S OFFICE

STATE ENGINEER

MAP TO ACCOMPANY APPLICATION TO APPROPRIATE WATER FROM UNDERGROUND FOR IRRIGATION & DOMESTIC

LYLE L. FREY & OLGA V. FREY

C.A. 5-10-63

21228 *21228