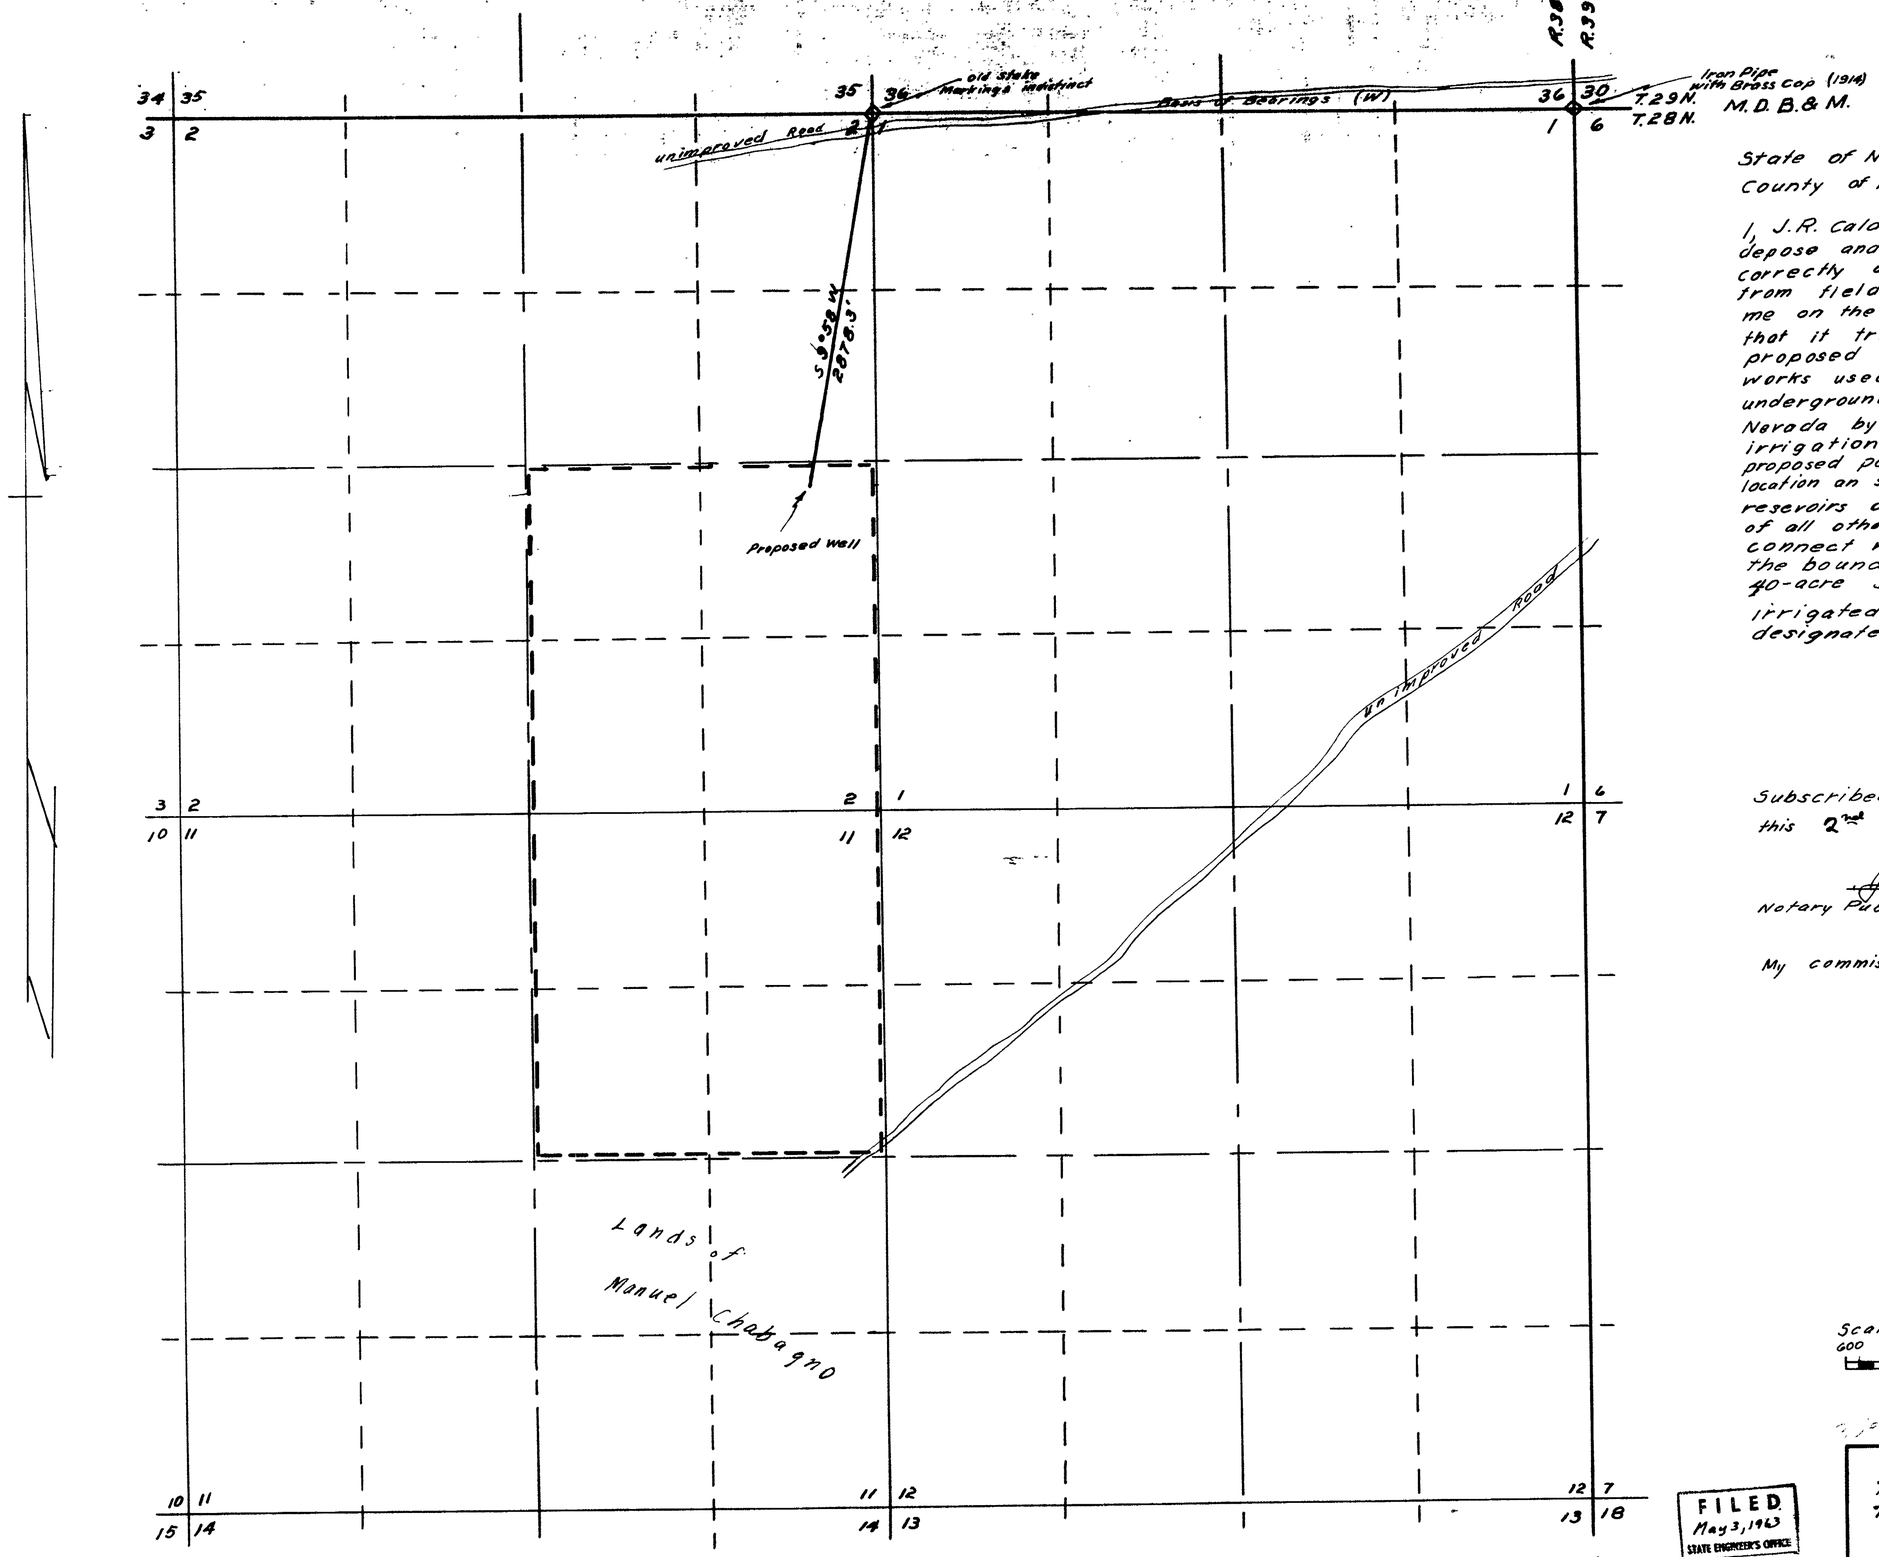

State of Nevada }
County of Pershing } S.S.

I, J.R. Caldwell, being first duly sworn depose and say that this map has been correctly drawn to the designated scale from field notes of a survey made by me on the 27th day of April, 1963 that it truly and correctly represents the proposed location and extent of the works used to divert water from an underground source, in Pershing County, Nevada by Manuel Chabagno for irrigation and Domestic Purposes that the proposed point of diversion, the approximate location an size of the diverting channel, all reservoirs or basins, the location and names of all other works which will cross or connect with the proposed works, and the boundry of all lands, showing by 40-acre subdivisions the areas to be irrigated, are fully and correctly designated thereon.

J R Caldwell
State Water Right Surveyor

Subscribed and sworn to before me this 2nd day of May, 1963

James a Callahan
Notary Public in and for Humboldt County, Nev.

My commission expires February 28, 1967

Scale 1" = 600'
600 0 600 1200 1800 2400

FILED
May 3, 1963
STATE ENGINEER'S OFFICE

MAP
To Accompany Application
To Appropriate Water for
Irrigation and Domestic
Purposes

By: Manuel Chabagno

From: An Underground Source

35639 21242