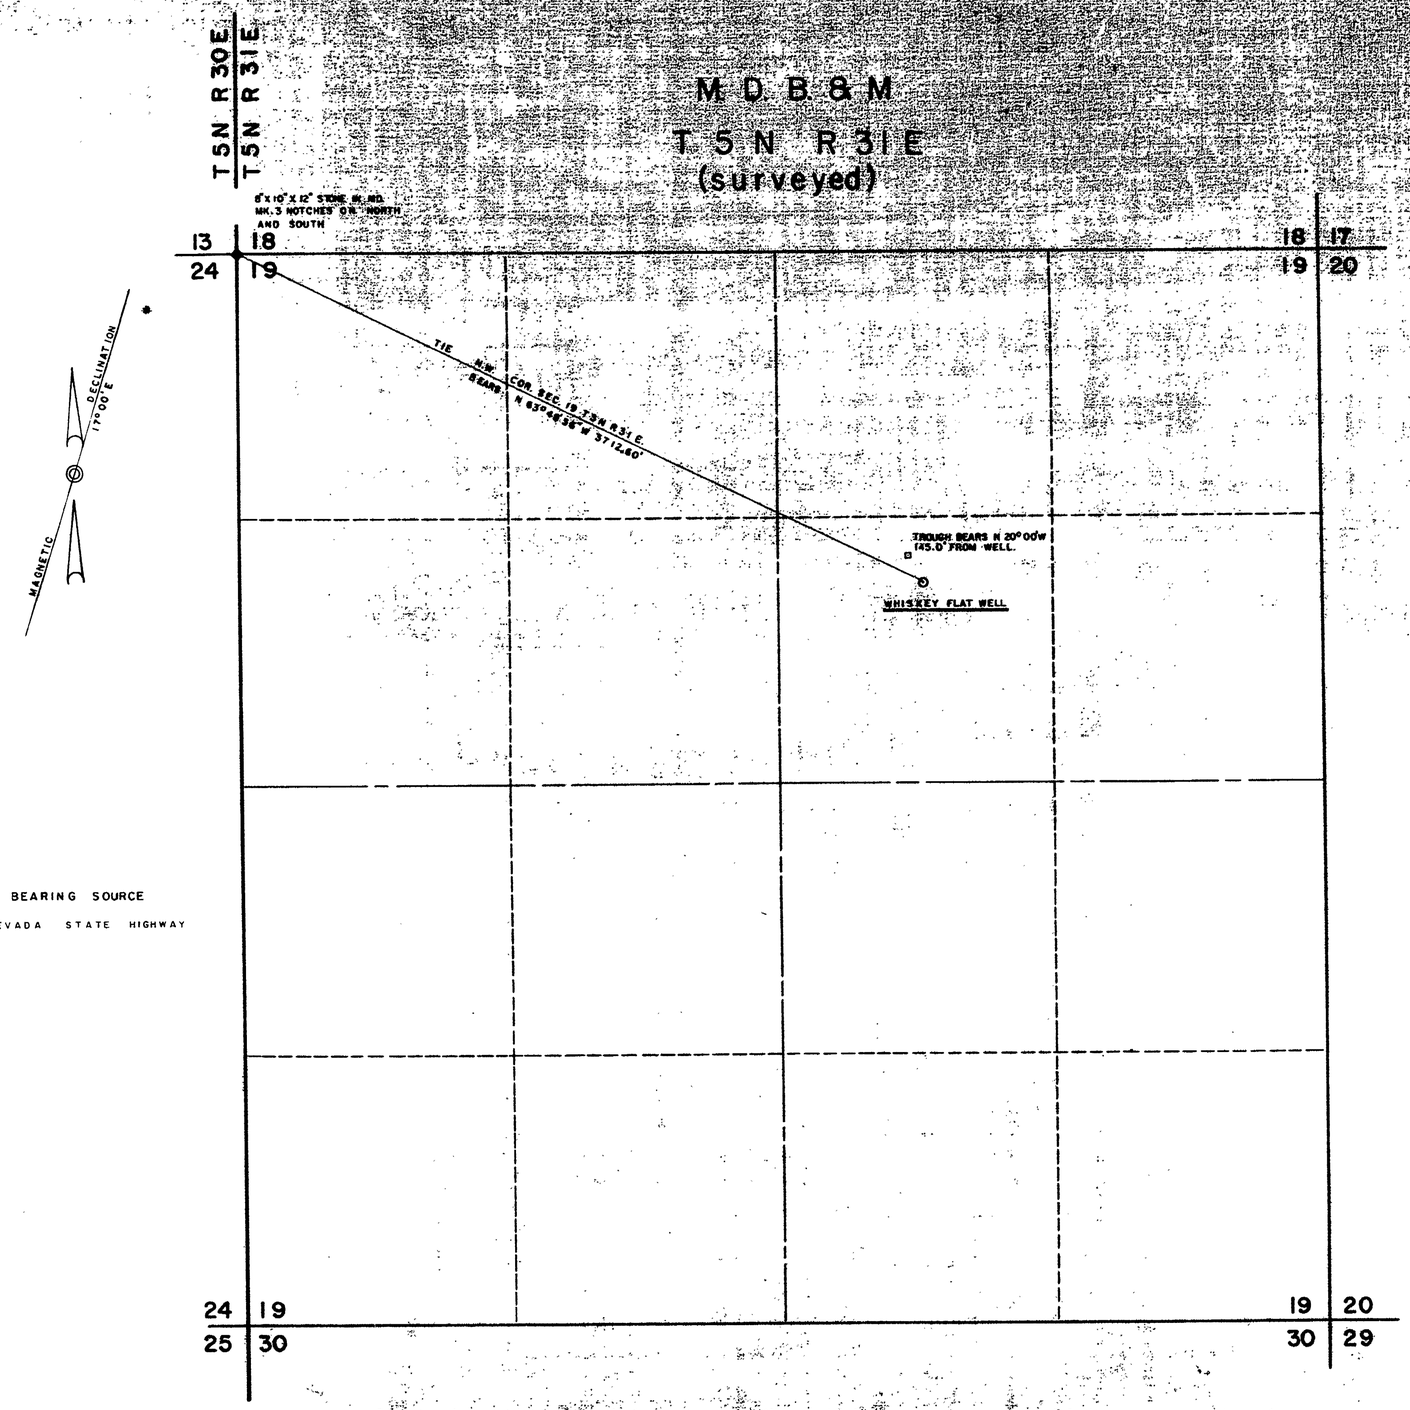

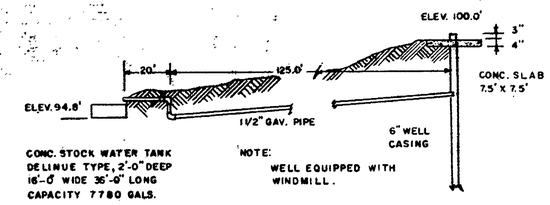

CONC. STOCK WATER TANK
DELINUE TYPE, 2'-0" DEEP
16'-0" WIDE 36'-0" LONG
CAPACITY 7780 GALS.

NOTE:
WELL EQUIPPED WITH
WINDMILL.

STATE OF NEVADA

COUNTY OF MINERAL

I, John Brissell, being first duly sworn, depose and say that this map, consisting of one sheet, has been correctly drawn to the designated scale from field notes of a survey made by me, on the 12 day of APRIL, 1963; that it truly and accurately represents the location and extent of the works [redacted] in Esmeralda County, [redacted] for stock watering purposes [redacted] proposed point of diversion, the approximate location and line of conduit, place and manner of use, and the location and names of all other works or streams which are crossed by, or connected with the said works, are fully and correctly designated thereon.

John W Brissell
STATE WATER RIGHT SURVEYOR

Subscribed and sworn to before me this 13 day of May, 1963.

Mrs. Hilda Sherwood
NOTARY PUBLIC IN AND FOR
ORMSBY COUNTY, NEVADA

0 400' 800' 1200' 1600'
SCALE: 1" = 400'

BEARING SOURCE

NEVADA STATE HIGHWAY

FILED
May 15, 1963
STATE ENGINEER'S OFFICE

[redacted]

[redacted] CERTIFICATE NO. 5716 ISSUED April 9, 1964

TO
ACCOMPANY APPLICATION TO WATER
FOR STOCK WATERING
BY
UNITED STATES DEPARTMENT OF THE INTERIOR
BUREAU OF LAND MANAGEMENT
FROM
WHISKEY FLAT WELL

21276

81876