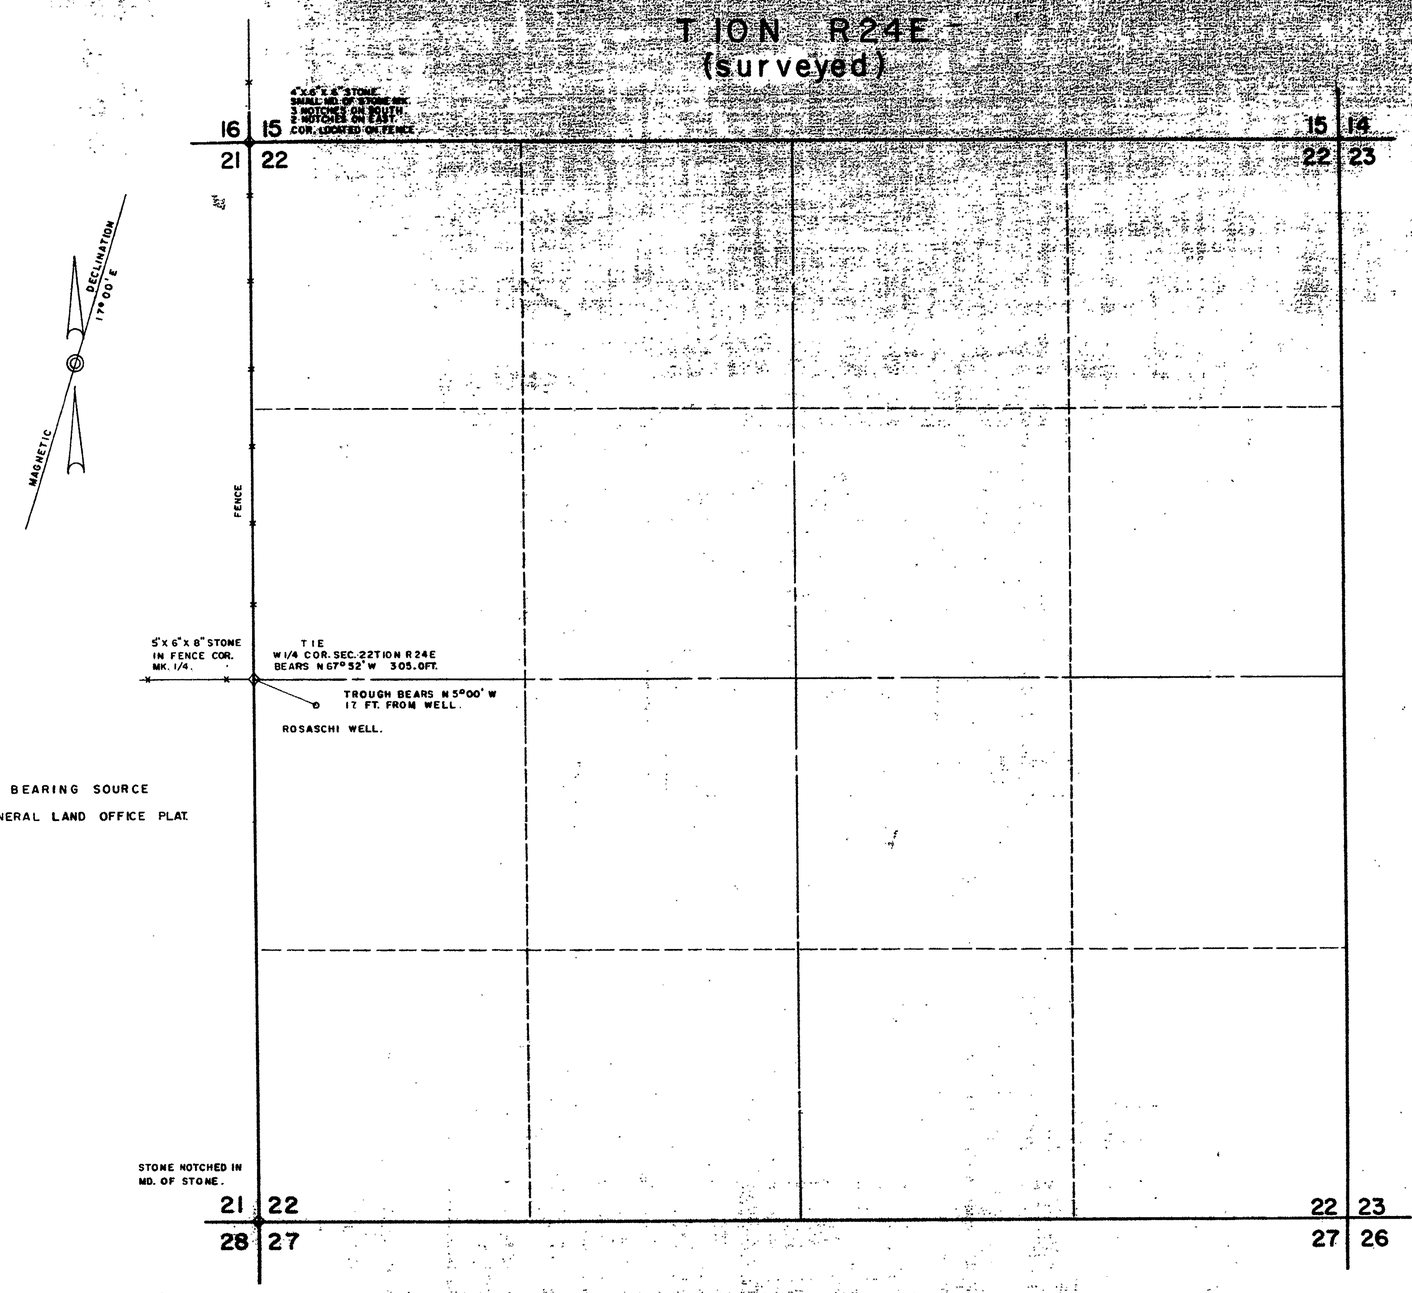

STATE OF NEVADA
COUNTY OF LYON

I, John W. Geiswold, being first duly sworn, dispose and say that this map, consisting of one sheet, has been correctly drawn to the designated scale from field notes of a survey made by me, on the 20 day of MAY, 1963; that it truly and correctly represents the location and extent of the works used to divert water from Rosaschi Well in Mineral County, by Dept. of Interior Bureau of Land Management; for stock watering purposes. That the proposed point of diversion, the approximate location and size of conduit; place and manner of use; and the location and nature of all other works or streams which are contained by, or connected with the said works, are fully and correctly designated thereon.

John W Geiswold
STATE WATER RIGHT SURVEYOR

Subscribed and sworn to before me this 13th day of May, 1960

Mrs. Hilda Sherwood
NOTARY PUBLIC IN AND FOR
ORMSBY COUNTY, NEVADA

0 400 800' 1200' 1600'
SCALE: 1" = 400'

FILED
May 15, 1963
STATE ENGINEER'S OFFICE

STATE ENGINEER
OFFICE

CERTIFICATE No. 5112 ISSUED April 8, 1964

TO
ACCOMPANY APPLICATION TO WATER
FOR STOCKWATERING
BY
UNITED STATES DEPARTMENT OF THE INTERIOR
BUREAU OF LAND MANAGEMENT
FROM
ROSASCHI WELL

21377