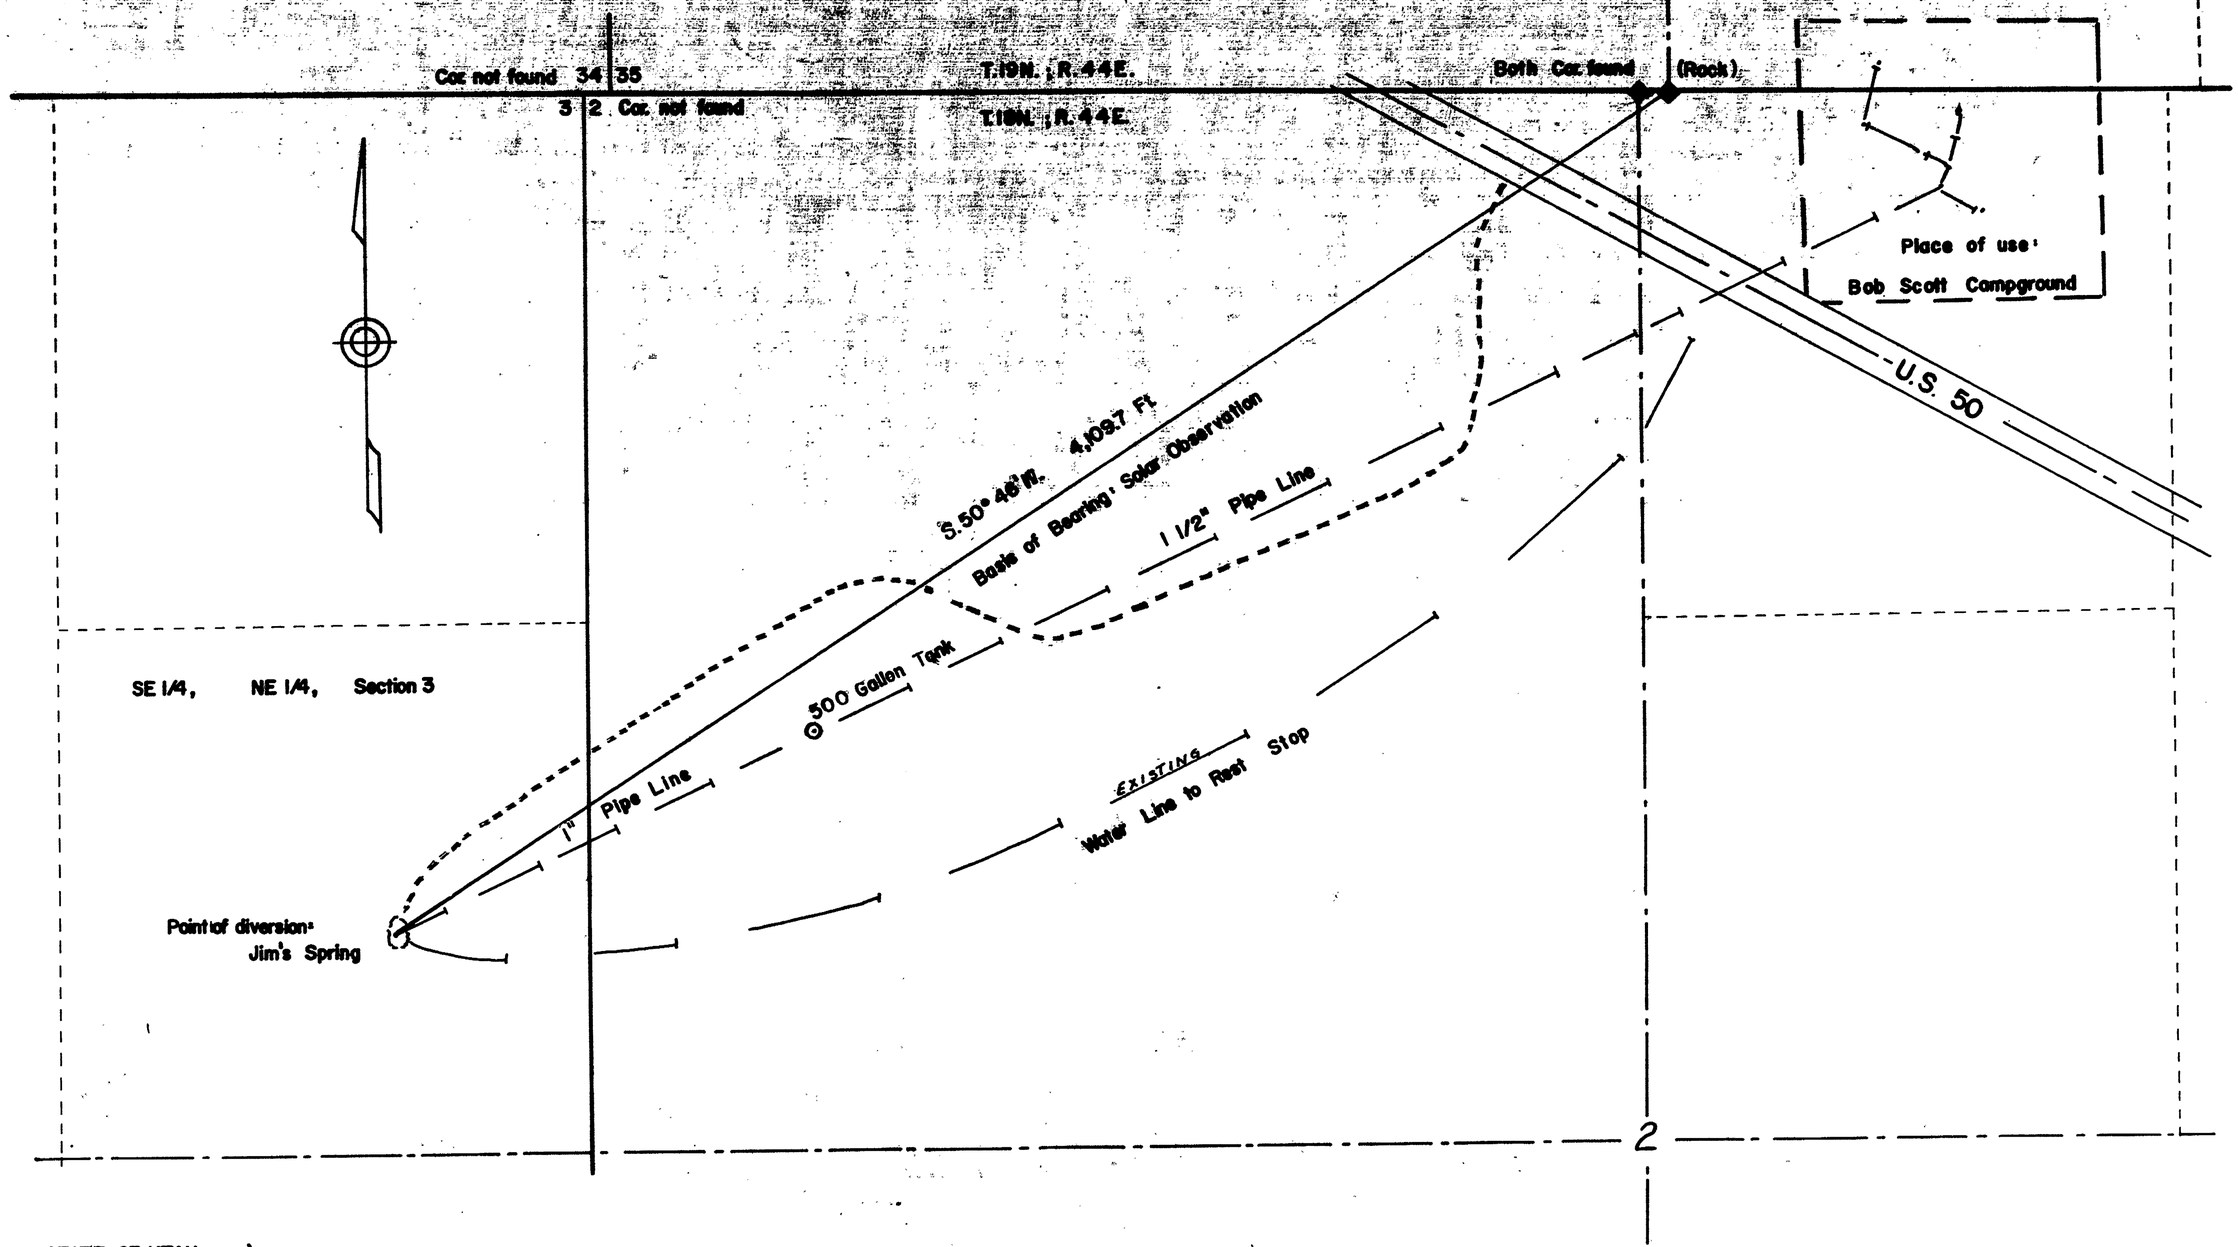

STATE OF UTAH, }
COUNTY OF WEBER } SS.

I, Vern A. Eaton, being first sworn, depose and say that this map, consisting of 1 sheet, has been correctly drawn to the designated scale from field notes of a survey made under my supervision and direction, between the 24 day of August, and the 24 day of October, 1962; that it truly and correctly represents the proposed location and extent of the works used to divert water from Jim's Spring, in Lander County, by U.S. Forest Service; that the proposed point of diversion, the location of the intake structure, the approximate size and capacity of the conduit and names of all other works or streams which are crossed or connected with said works are fully and correctly designated hereon.

Vern A. Eaton
(State Water Right Surveyor)

Subscribed and sworn to before me
this 26 day of March, 19 63 Colleen Sexton,
Notary Public in and for Weber County, Utah.

Scale 1" = 200'

OFFICE
STATE ENGINEER
1963 APR 1 AM 9 42

FILED
April 1, 1963
STATE ENGINEER'S OFFICE

CERTIFICATE No. 6413 ISSUED 12-11-67

MAP

TO ACCOMPANY APPLICATION TO
APPROPRIATE WATER FOR DOMESTIC USE
BY: UNITED STATES FOREST SERVICE
FROM: JIM'S SPRING
LANDER COUNTY, NEVADA

21311