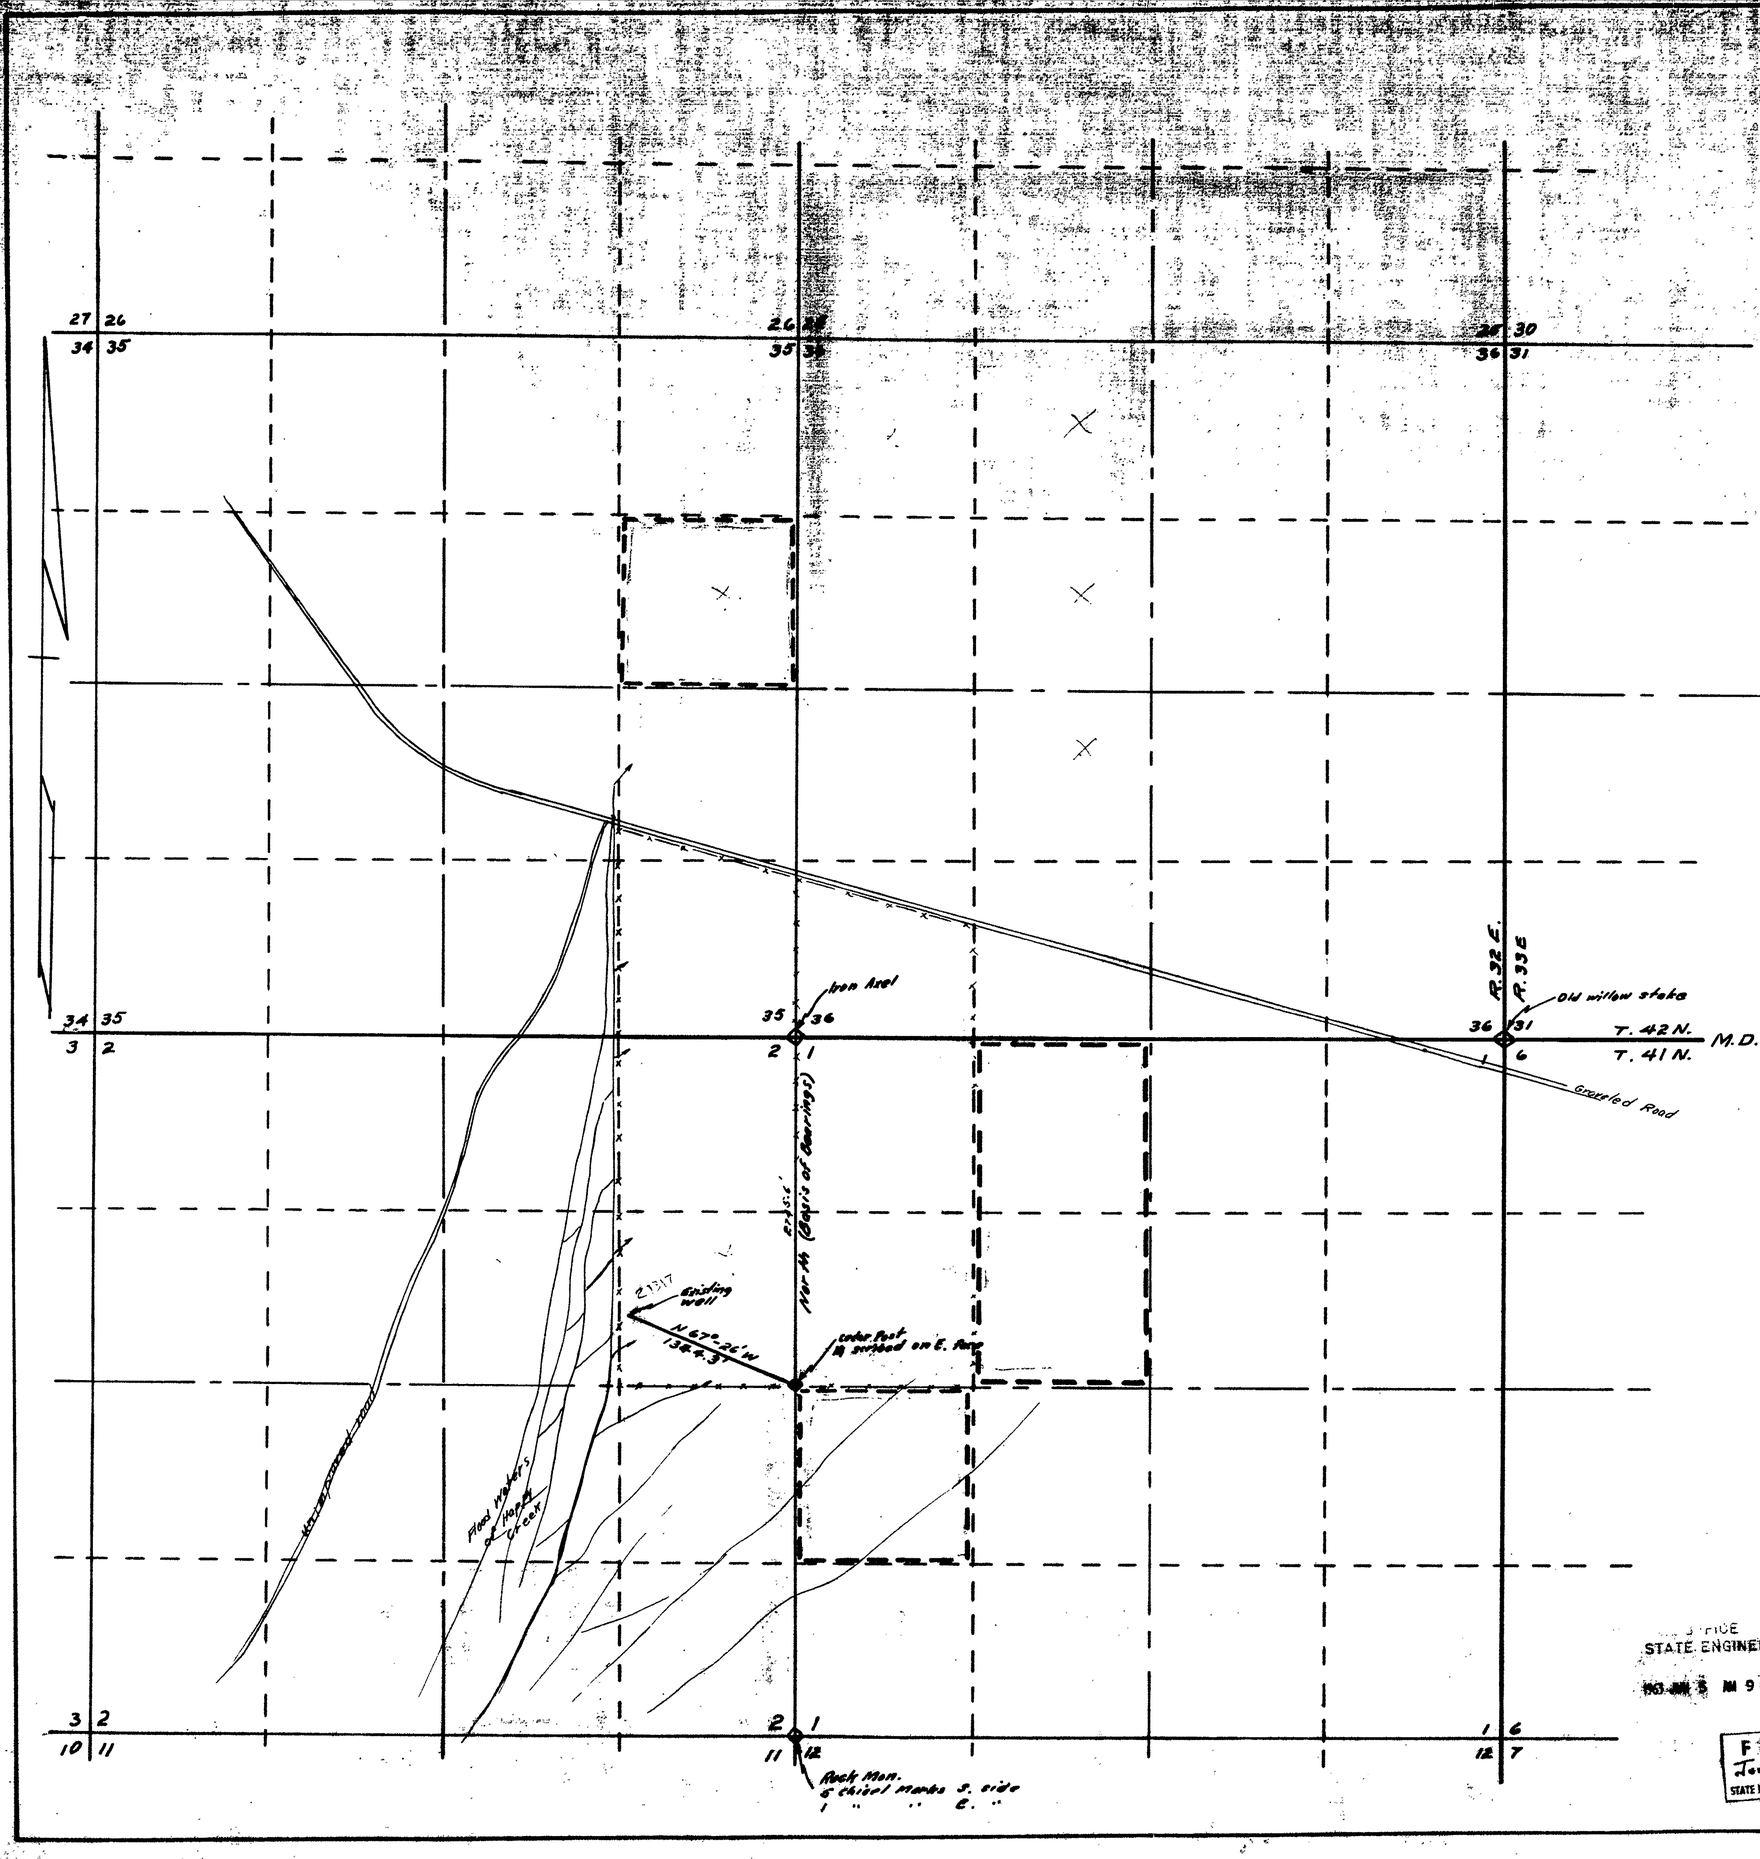

State of Nevada
County of Humboldt } S.S.

I, J.R. Caldwell, being first duly sworn depose and say that this map has been correctly drawn to the designated scale from field notes of a survey made by me on the 1st day of June 1963, that it truly and correctly represents the proposed location and extent of the works used to divert water from Happy Creek and an underground source, in Humboldt County, Nevada by Jule De Long for irrigation and domestic purposes, That the proposed point of diversion, the approximate location and size of the diverting channel, all reservoirs or basins, the location and names of all other works which will cross or connect with the proposed works, and the boundary of all lands, showing by 40-acre subdivisions the areas to be irrigated, are fully and correctly designated thereon

J.R. Caldwell
State Water Right Surveyor

Subscribed and swern to before me this 3rd day of June, 1963

[illegible]
Notary Public in and for Humboldt County, Nev.

My Commission expires February 28, 1967

Scale 1" = 600'

600 0 600 1200 1800 2400

OFFICE
STATE ENGINEER
1963 JUN 5 AM 9 29

FILED
June 5, 1963
STATE ENGINEER'S OFFICE

MAP
To Accompany Application
To Appropriate Water for
Irrigation and Domestic
Purposes

By: Jule De Long
From: Happy Creek and
An Underground Source
in Humboldt County, Nevada

21317