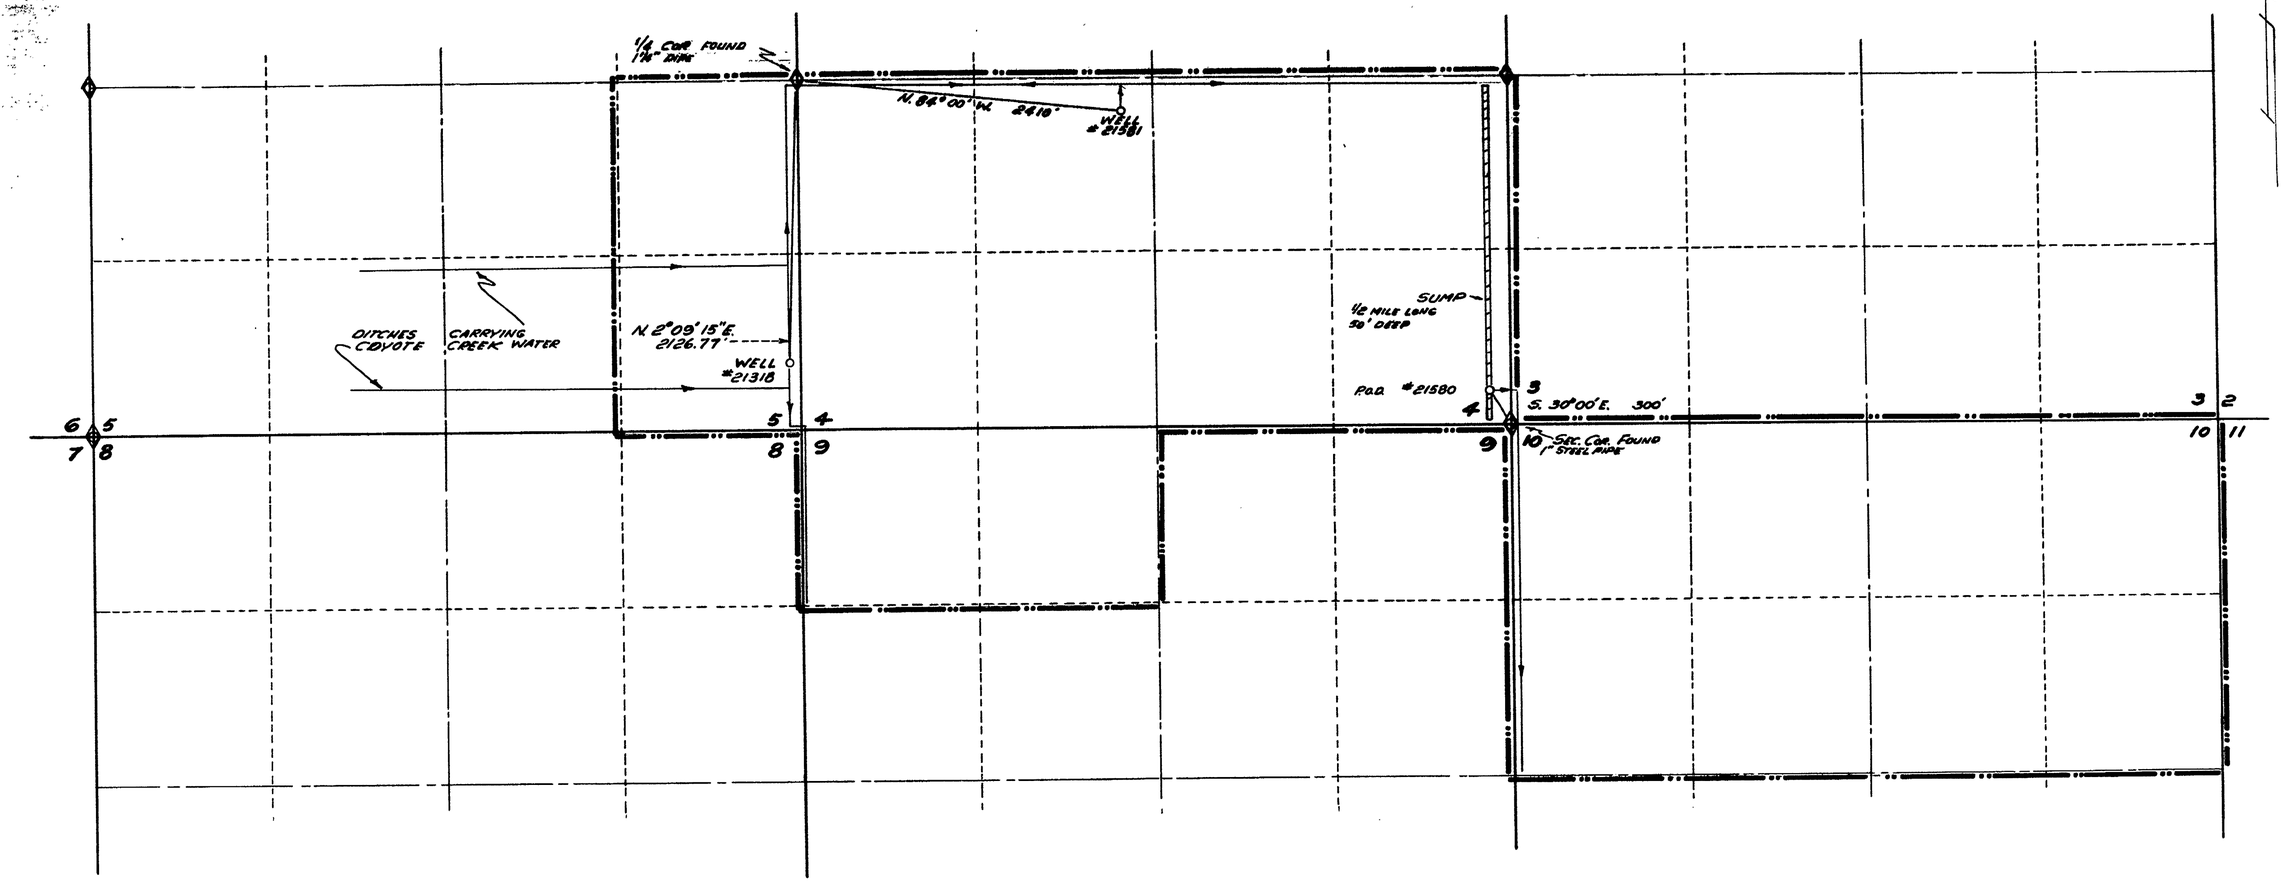

T. 30N., R.35E., M.D.B.&M.

STATE OF NEVADA
COUNTY OF ORMSBY

I, RICHARD M. BLACK, BEING FIRST DULY SWORN, DEPOSE AND SAY, THAT THIS MAP, CONSISTING OF ONE SHEET, HAS BEEN CORRECTLY DRAWN TO THE DESIGNATED SCALE FROM FIELD NOTES OF A SURVEY MADE UNDER MY SUPERVISION AND DIRECTION ON THE 15TH DAY OF OCTOBER, 1963; THAT IT TRULY AND CORRECTLY REPRESENTS THE PROPOSED LOCATION AND EXTENT OF THE WORKS USED TO DIVERT WATER FROM UNDERGROUND, IN PERSHING COUNTY BY DUNCAN AND MICHIELS FOR IRRIGATION PURPOSES. THAT THE PROPOSED POINTS OF DIVERSION, THE APPROXIMATE LOCATION AND SIZE OF THE DIVERTING CHANNELS, ALL RESERVOIRS OR BASINS, THE LOCATION AND NAMES OF ALL OTHER WORKS WHICH WILL CROSS OR CONNECT WITH THE PROPOSED WORKS, AND THE BOUNDARY OF ALL LANDS, SHOWING BY 40-ACRE SUBDIVISIONS THE AREAS PROPOSED TO BE IRRIGATED, ARE FULLY AND CORRECTLY DESIGNATED THEREON.

Richard M. Black
STATE WATER RIGHT SURVEYOR

SUBSCRIBED AND SWORN TO BEFORE ME THIS 19th DAY OF NOVEMBER, 1963.
Mrs. Hilda Sherwood
NOTARY PUBLIC IN AND FOR ORMSBY COUNTY, NEVADA
My Commission Expires July 1, 1965

600 0 600 1200 1800 2400 3000
SCALE: 1 IN. = 600 FT.

FILED
NOV. 19, 1963
STATE ENGINEER'S OFFICE

STATE ENGINEER
1963 NOV 19 PM 2 58

MAP TO ACCOMPANY APPLICATIONS TO APPROPRIATE WATER FROM UNDERGROUND FOR IRRIGATION & DOMESTIC BY DUNCAN & MICHIELS

APPLICATION NOS. 21318, 21580, 21581

CA 11-4-63

21581 21318 FILE UNDER 21580