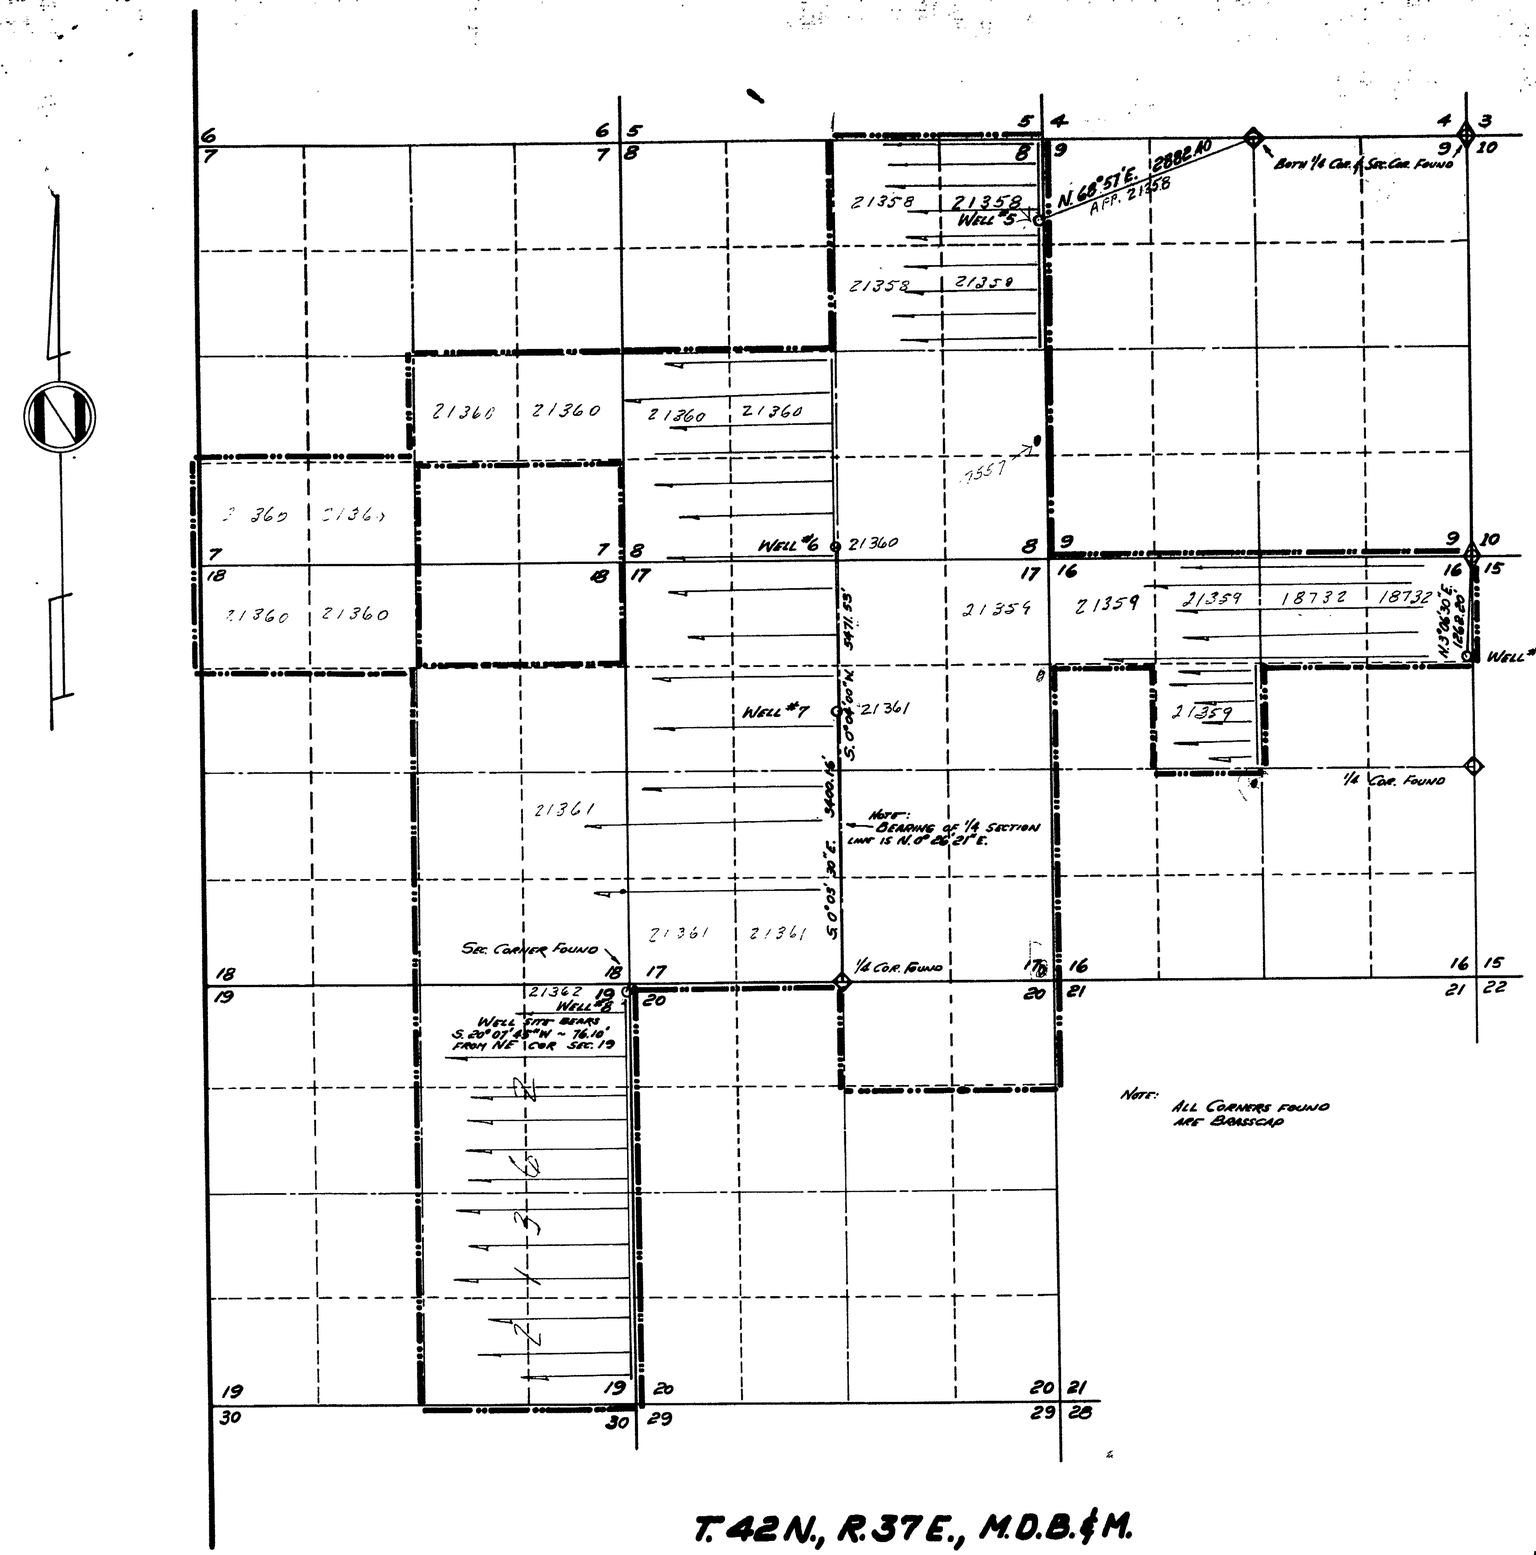

T. 42 N., R. 37 E., M.D.B. & M.

STATE OF NEVADA }
COUNTY OF ORMSBY } SS.

I, RICHARD M. BLACK, BEING FIRST DULY SWORN DEPOSE AND SAY THAT THIS MAP CONSISTING OF ONE SHEET HAS BEEN CORRECTLY DRAWN TO THE DESIGNATED SCALE FROM FIELD NOTES OF A SURVEY MADE UNDER MY SUPERVISION AND DIRECTION ON THE 12TH DAY OF JUNE, 1963; THAT IT TRULY AND CORRECTLY REPRESENTS THE PROPOSED LOCATION AND EXTENT OF THE WORKS USED TO DIVERT WATER FROM UNDERGROUND SOURCES IN HUMBOLDT COUNTY, BY W. B. HARMAN FOR IRRIGATION AND DOMESTIC PURPOSES. THAT THE PROPOSED POINT OF DIVERSION, THE APPROXIMATE LOCATION AND SIZE OF THE DIVERTING CHANNEL, ALL RESERVOIRS OR BASINS, THE LOCATION AND NAMES OF ALL OTHER WORKS WHICH WILL CROSS BY OR CONNECT WITH THE PROWORKS, AND THE BOUNDARY OF ALL LAND, SHOWING BY 40-ACRE SUBDIVISIONS THE AREAS PROPOSED TO BE IRRIGATED, ARE FULLY AND CORRECTLY DESIGNATED THEREON.

Richard M. Black
STATE WATER RIGHT SURVEYOR

SUBSCRIBED AND SWORN TO BEFORE ME THIS 1st DAY OF July, 1963.

Mrs. Hilda S. Kerwood
NOTARY PUBLIC IN AND FOR ORMSBY COUNTY, NEVADA.

1000 0 1000 2000 3000 4000 5000
SCALE: 1" = 1000'

OFFICE
STATE ENGINEER
1963 JUL 1 AM 11 03

FILED
July 1, 1963
STATE ENGINEER'S OFFICE

MAP TO ACCOMPANY APPLICATION TO APPROPRIATE WATER FROM UNDERGROUND FOR IRRIGATION & DOMESTIC BY W. B. HARMAN

CA 6-24-63

21362 21361 21360 21359 21358 File Under