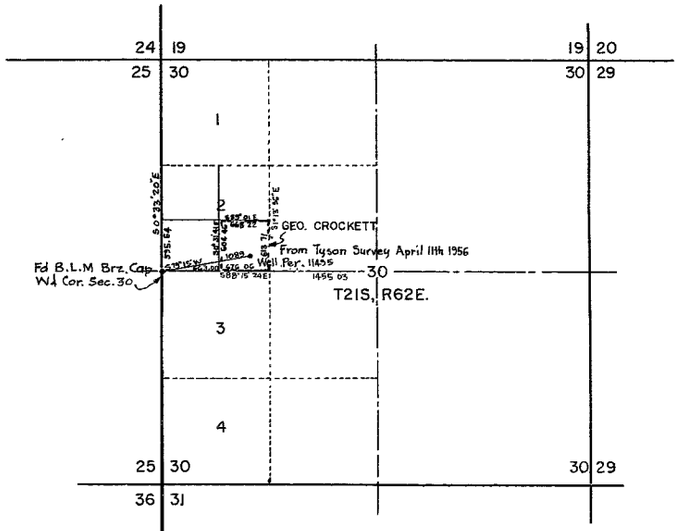

CULTURAL MAP TABULATION						
Section	Subdivision	Township	Range	Cultivated Acreage	Description of Culture	Date of First Culture
3	NW¼ SW¼	T22S	R61E	1-Ac	Alfalfa	
3	SW¼ SW¼	T22S	R61E	3-Ac.	Alfalfa	
			Total	4 00 Ac		

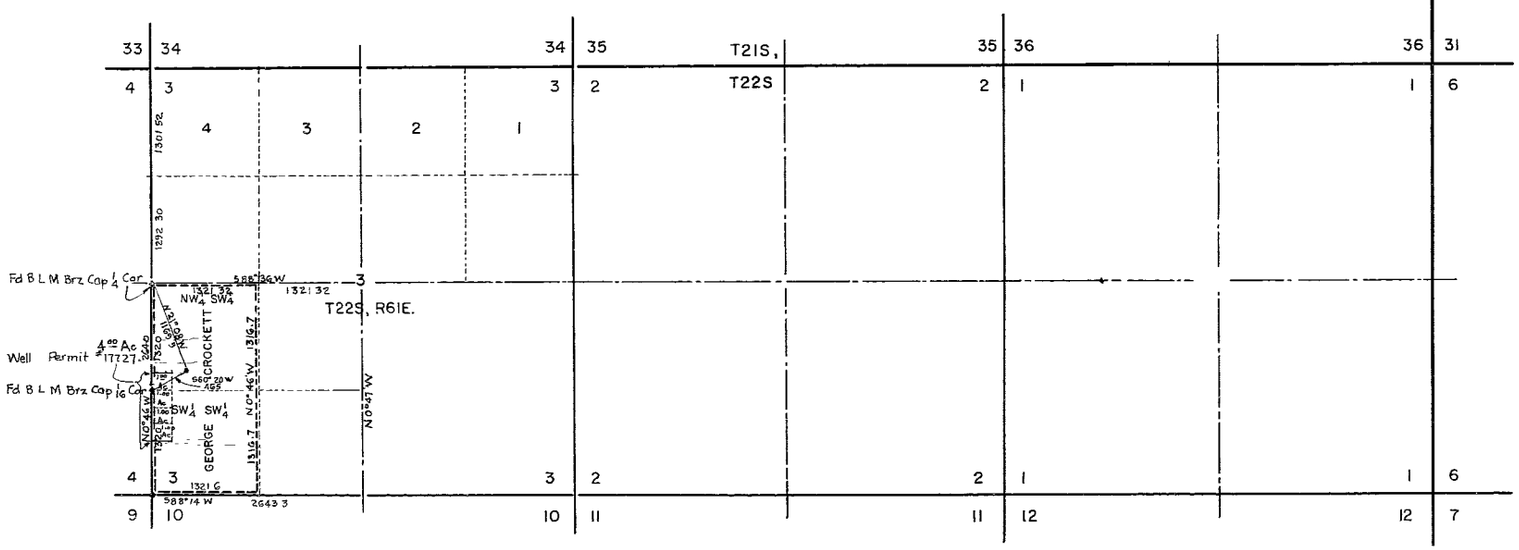

STATE OF NEVADA
COUNTY OF CLARK

I, L. M. Bobeau, Water Rights Surveyor for the State of Nevada, being first duly sworn, deposes and say that this map consisting of one sheet has been correctly drawn to the original scale from field notes of a survey made by me on the 25th day of October 1958, and that it fully and correctly represents the location and extent of the proposed works used to divert water from an underground source for domestic and irrigation purposes. That the proposed point of diversion, the appropriate location of the diversion channel or other conduits, the place and manner of use and the location and names of all other works or streams which are crossed by or connected with the said works are fully and correctly designated thereon.

L. M. Bobeau
State Water Rights Surveyor

Subscribed and swern to before me this 22nd day of July, 1963

Raymond Cutler
Notary Public in and for Clark County, Nevada

My Commission Expires August 20 1963

Scale, 1" = 1000'.

0 1000 2000 3000 4000 5000

STATE ENGINEER
1963 JUL 23 AM 9 11

STATE ENGINEER
1963 AUG 2 AM 11 41

Aug. 2, 1963
STATE ENGINEER

CERTIFICATE NO. 5746 ISSUED June 30, 1964

MAP TO ACCOMPANY APPLICATION

FOR PERMISSION TO CHANGE THE POINT OF DIVERSION AND PLACE OF USE OF THE PUBLIC WATERS OF THE STATE OF NEVADA HERETOFORE APPROPRIATED BY:

GEORGE CROCKETT LAS VEGAS NEVADA.

7-20-63

21387