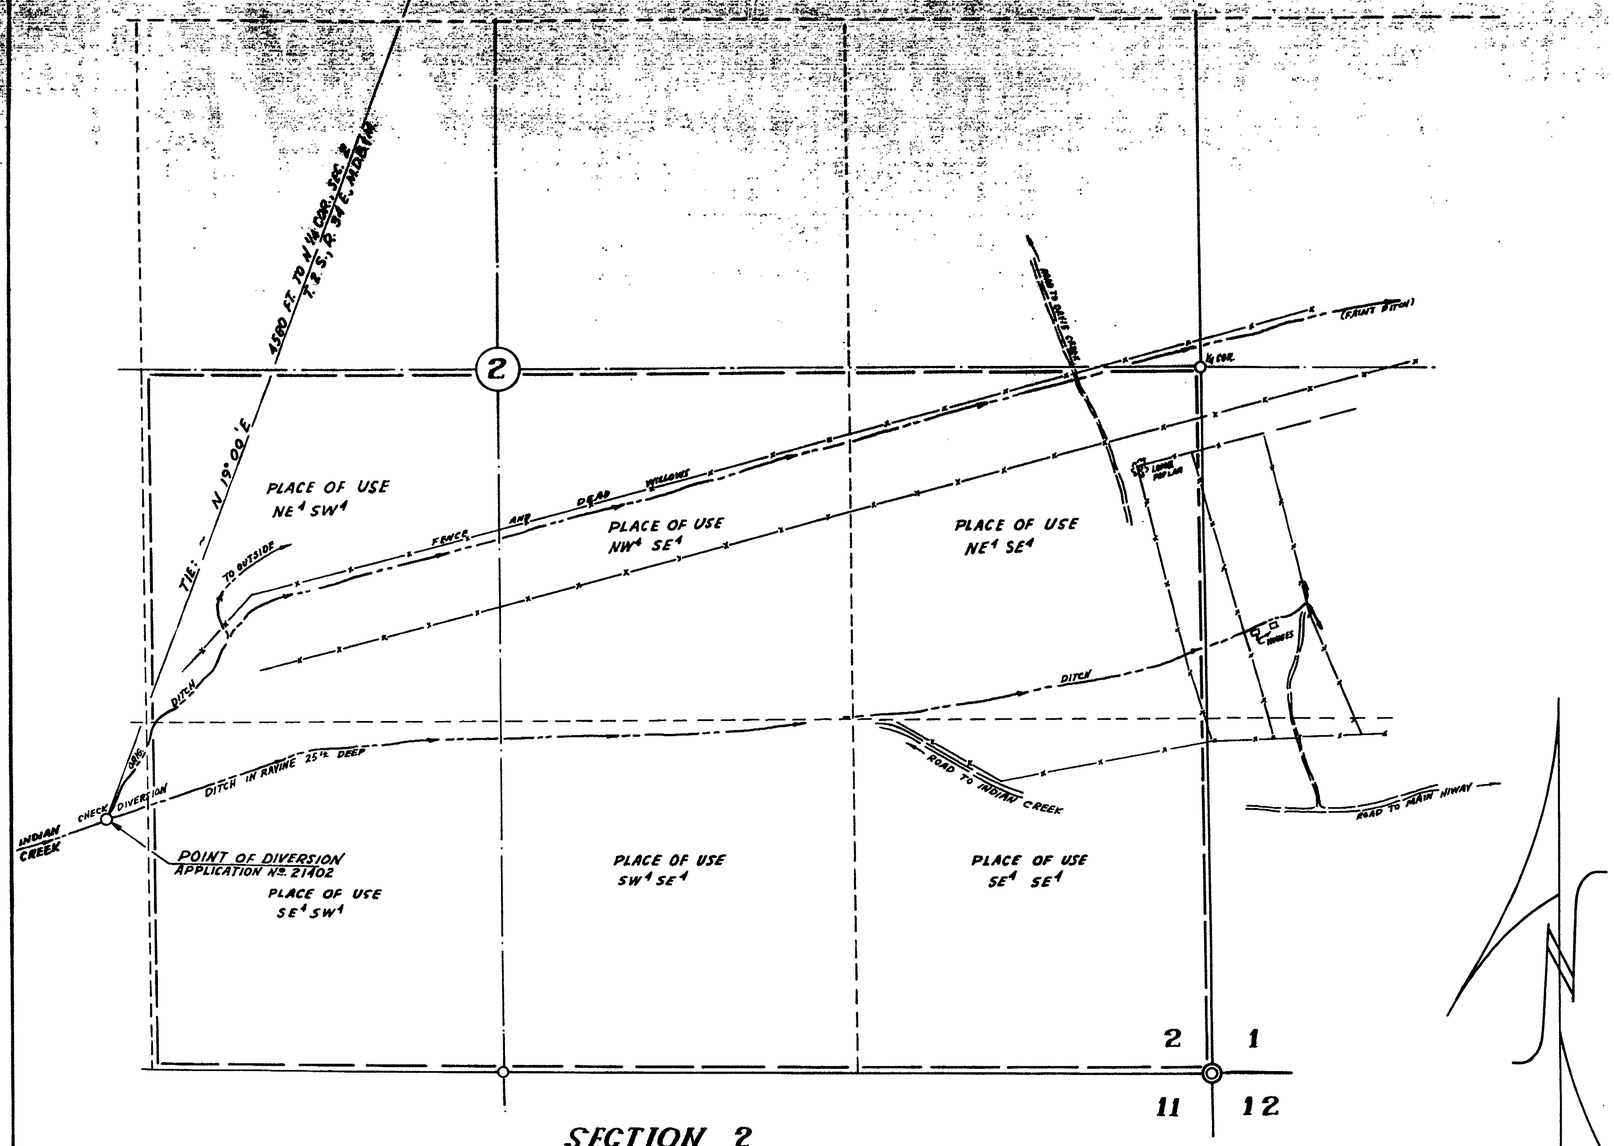

SECTION 2
T. 2 S., R. 34 E., M.D.B.&M.

NOTE: RANCH DETAIL from "INDIAN CREEK ADJUDICATION CULTURAL MAP" for FRANK SEMINARIO by E.P.OSGOOD, SR.

STATE OF NEVADA
COUNTY OF WASHOE SS

I E.P.Osgood, being first duly sworn, depose and say that this map, consisting of 1 sheet, has been correctly drawn to the designated scale from field notes of a survey made by me on the 20th day of DECEMBER, 1963. That it truly and correctly represents the location and extent of the works used to divert water from Indian Creek in Esmeraldo County, Nevada, by FRANK SEMINARIO for irrigation and domestic use.

That the proposed point of diversion, the approximate location and size of the diverting channel or other conduit, the place and manner of use, and the location and names of other works or streams which are crossed by or connected with the said works are fully and correctly designated thereon.

E. P. Osgood Jr.
E.P.OSGOOD, JR., ST. WTR. RT. SUR. NO. 294

Subscribed and sworn to before me this 27th day of Dec 1963

Mrs. Helen Sherwood
NOTARY PUBLIC

Notary Public in and for Douglas County, Nevada
My commission expires July 1 1965

SCALE
1 Inch = 300 Feet
100 0 500 1000 FEET

STATE ENGINEER
1963 DEC 27 AM 9 56
FILED
DEC 27, 1963
STATE ENGINEER'S OFFICE

APPLICATION NUMBER 21402

MAP TO ACCOMPANY APPLICATION
TO APPROPRIATE WATER
FOR IRRIGATION AND DOMESTIC USE
BY
FRANK SEMINARIO
FROM INDIAN CREEK
ESMERALDO COUNTY, NEVADA

DEC. 1963 E.P.OSGOOD, JR. ST. WTR. RT. SUR. No. 294

21402