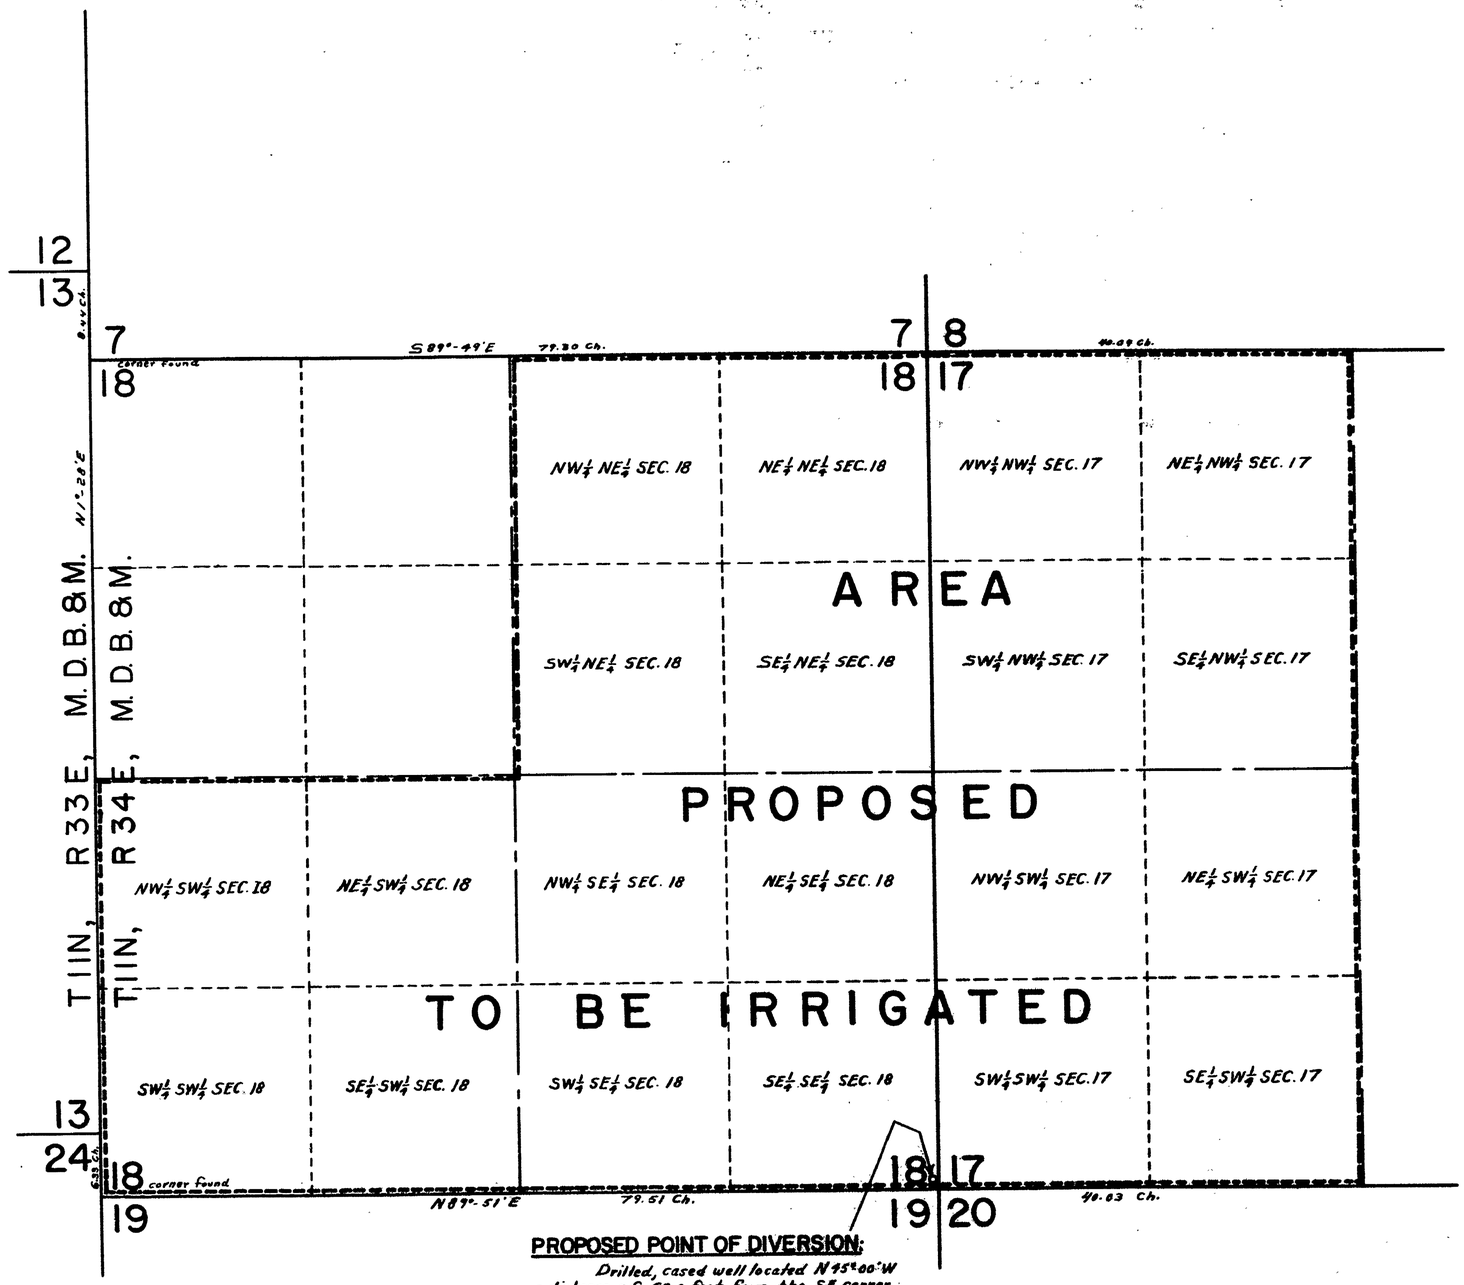

PROPOSED POINT OF DIVERSION:

Drilled, cased well located N 45°00' W a distance of 50.0 feet from the SE corner of Section 18, T11N, R34E, M.D.B.&M.

PROPOSED WORKS: Water to be diverted to area proposed to be irrigated by a series of pipelines and ditches.

N

STATE OF NEVADA
COUNTY OF NYE } SS.

I, T.M. Cahill, being first duly sworn, depose and say that this map, consisting of one sheet, has been correctly drawn to the designated scale from field notes of a survey made by me between the 21 day of December and the 23 day of December 1963, that it truly and correctly represents the proposed location and extent of the works used to divert water from underground source in Mineral County by H.H. Holloway for Irrigation & Domestic purposes, that the proposed point of diversion, the approximate location and size of the diverting channel, all reservoirs or basins, the location and names of all other works which will cross or connect with the proposed works, and the boundary of all lands, showing by 40 acre subdivisions the areas proposed to be irrigated are fully and correctly designated thereon.

T. M. Cahill
STATE WATER RIGHT SURVEYOR

Subscribed and sworn to before me this 30 day of December 1963.

Marcella L. Glickner
NOTARY PUBLIC IN AND FOR
NYE COUNTY, NEVADA

My Commission Expires March 5, 1965

SCALE IN FEET

0 500 1000 1500 2000 FT.

STATE ENGINEER
1964 JAN 3 PM 1 06

FILED
JAN 3, 1964
STATE ENGINEER'S OFFICE

MAP TO ACCOMPANY
APPLICATION
TO APPROPRIATE WATER
FOR
IRRIGATION & DOMESTIC
BY
H.H. HOLLOWAY
FROM
UNDERGROUND SOURCE

21416