STATE OF NEVADA
COUNTY OF NYE } SS

I, Harry H. Hughes, being first duly sworn, depose and say that this map, consisting of one sheet, has been correctly drawn to the designated scale from field notes of a survey made by me (or under my supervision and direction) between the 20th day of November and the 21st day of November, 1963; that it truly and correctly represents the proposed location and extent of the works used to divert water from an underground source, in Nye County by Charles M Barr for irrigation and domestic purposes. That the proposed point of diversion, the approximate location and size of the diverting channel, all reservoirs or basins, the location and names of all other works which will cross or connect with the proposed works; and the boundary of all lands, showing by 40-acre subdivisions the areas proposed to be irrigated, are fully and correctly designated thereon.

Harry H Hughes
State Water Right Surveyor

Subscribed and sworn to before me
this 31st day of Dec 1963
Notary Public in and for Nye County, Nevada
My Commission Expires April, 6, 1965

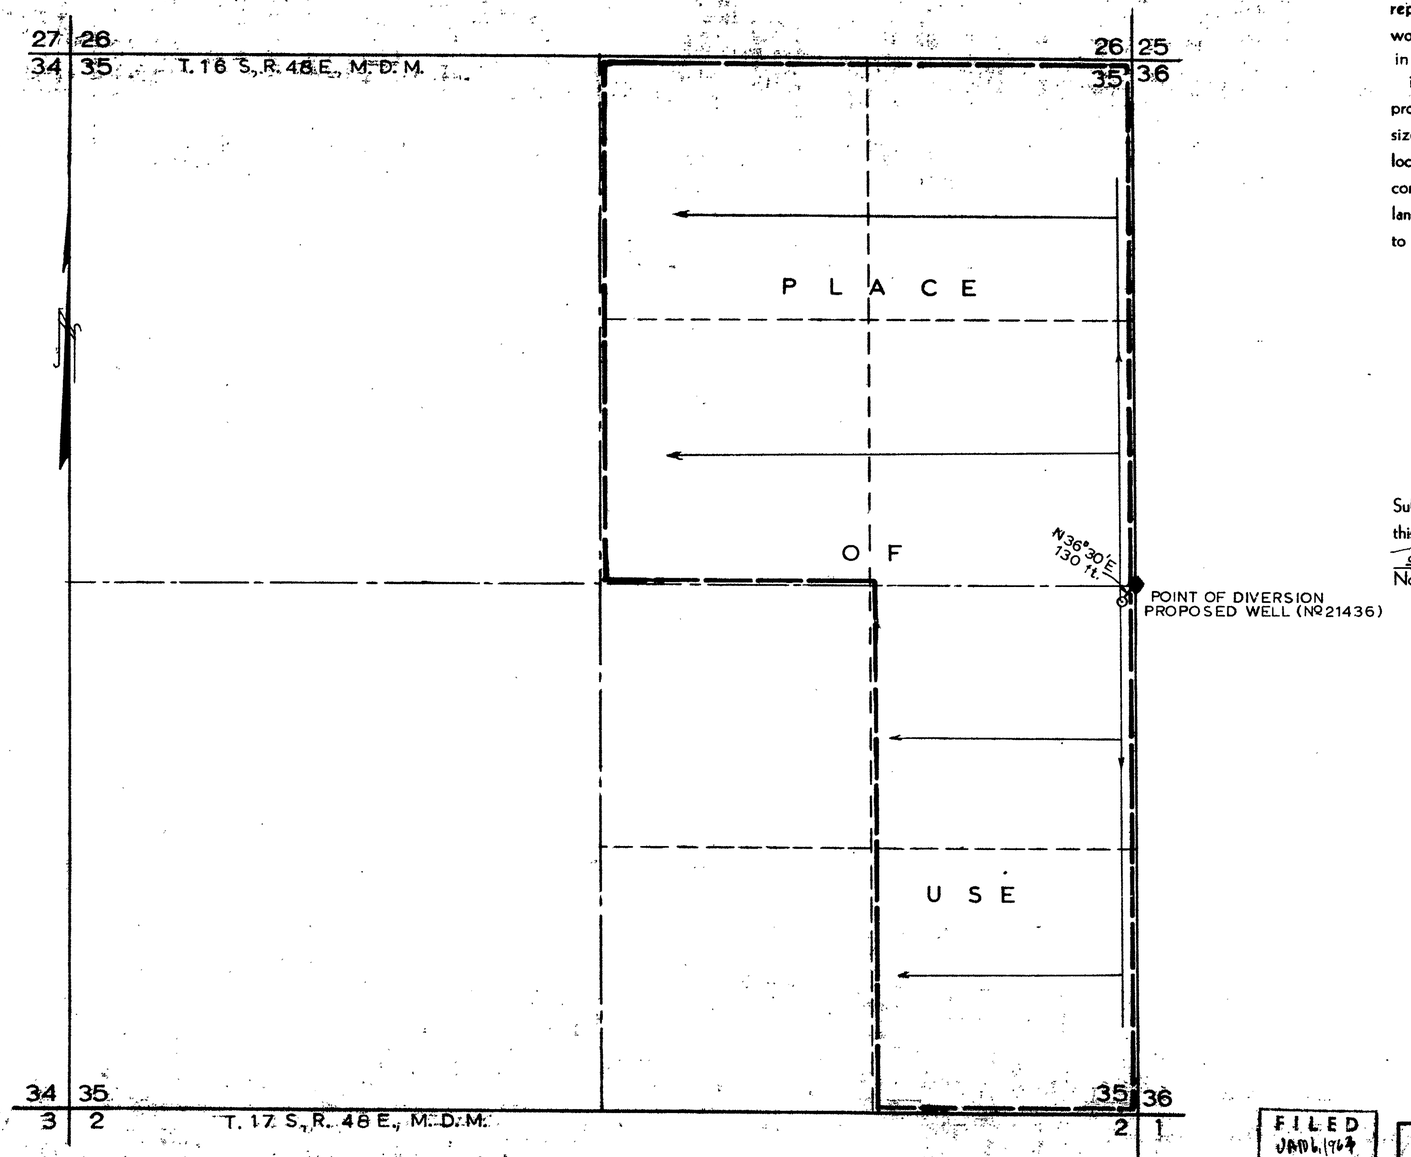

SCALE 1 in. = 400 ft.

0 400 800 1200 1600

FILED
JAN 6, 1964
STATE ENGINEER'S OFFICE

STATE ENGINEER
1964 JAN 6 AM 10 34

MAP TO ACCOMPANY
APPLICATION TO APPROPRIATE WATER
FOR
IRRIGATION AND DOMESTIC
BY
CHARLES M. BARR
FROM
UNDERGROUND SOURCE

21436