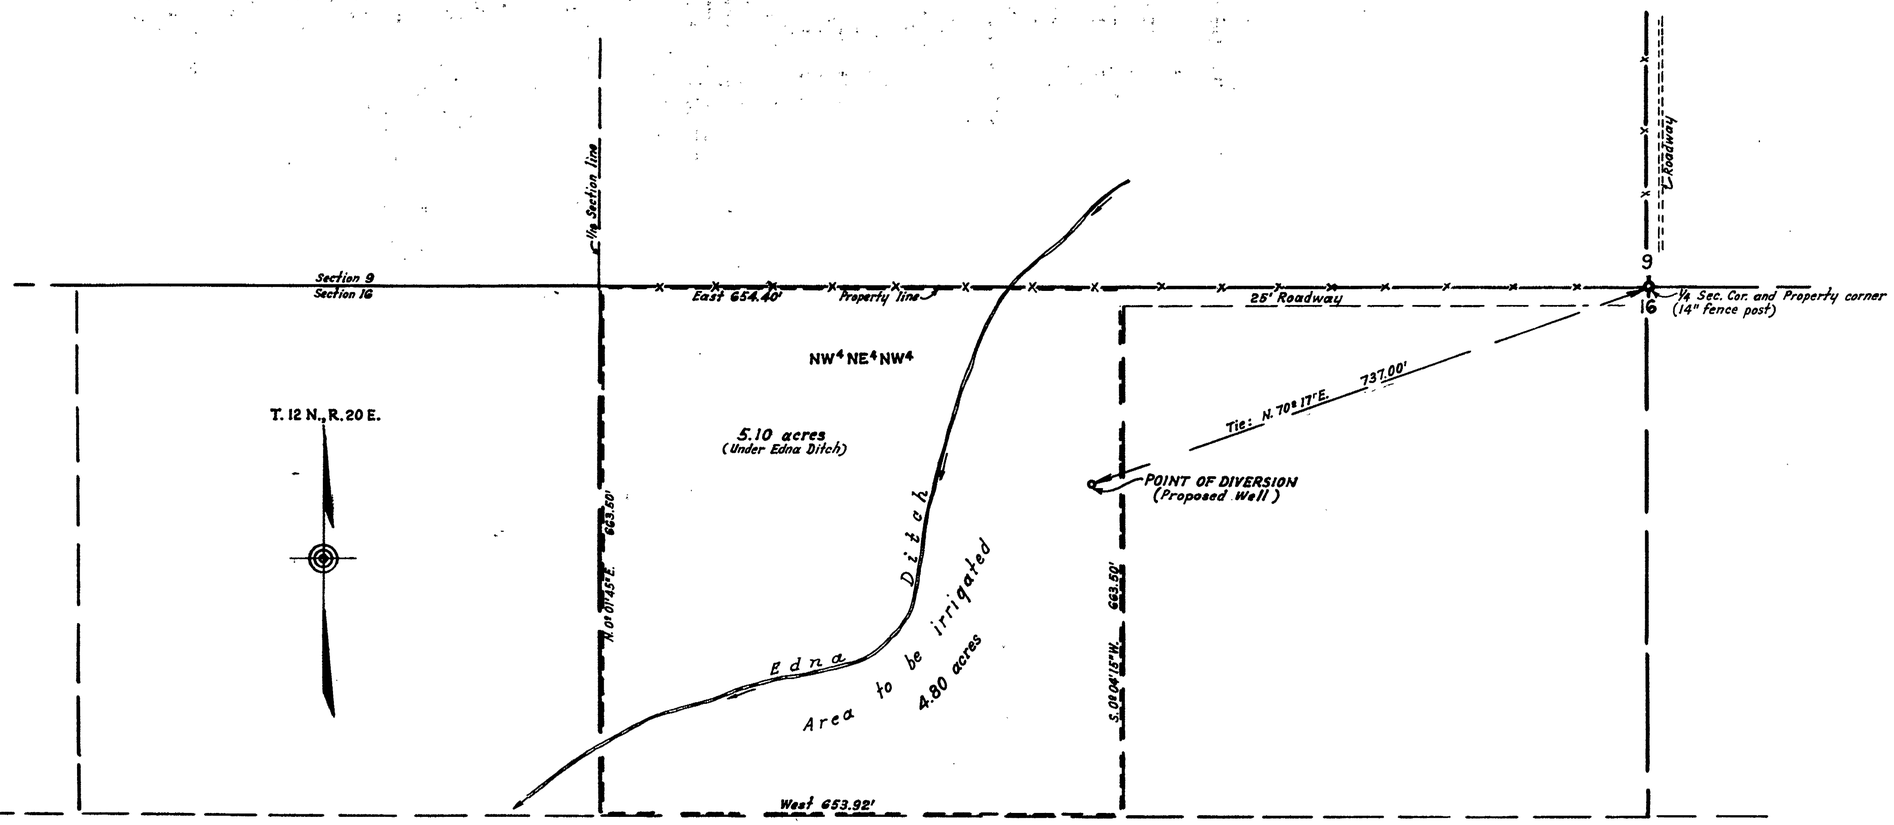

STATE OF NEVADA }
County of Douglas } S.S.

I, O. L. Hussman, being first duly sworn depose and say that this map, consisting of one sheet, has been correctly drawn to the designated scale from field notes of a survey made by me on the 29th day of July, 1963; that it truly and correctly represents the location and extent of the proposed works used to divert water from a well in Douglas County, by Raymond W. and Elaine L. Chester, and Howard E. and Cleo F. Ingersoll for irrigation and domestic purposes, that the point of diversion, the approximate location and size of the diverting channel, the location and names of all other works which will cross or connect with the proposed works and the boundary of all lands showing by 40 acre subdivisions the areas proposed to be irrigated, are fully and correctly designated thereon.

O. L. Hussman
State Water Right Surveyor

Subscribed and sworn to before me this 29th day of Aug., 1963.

Dorothy M. Butchelas
Notary Public in and for Douglas County, Nevada.

My commission expires: 8/3/64

RECEIVED
STATE ENGINEER
1963 AUG 29 AM 11 33

FILED
Aug. 29, 1963
STATE ENGINEER'S OFFICE

MAP
TO ACCOMPANY APPLICATION
TO APPROPRIATE WATER FOR
IRRIGATION AND DOMESTIC
PURPOSES FROM A WELL
BY
RAYMOND W. & ELAINE L. CHESTER
AND
HOWARD E. & CLEO F. INGERSOLL
SCALE: 1" = 100'

21449

24709 23614 21449 File under