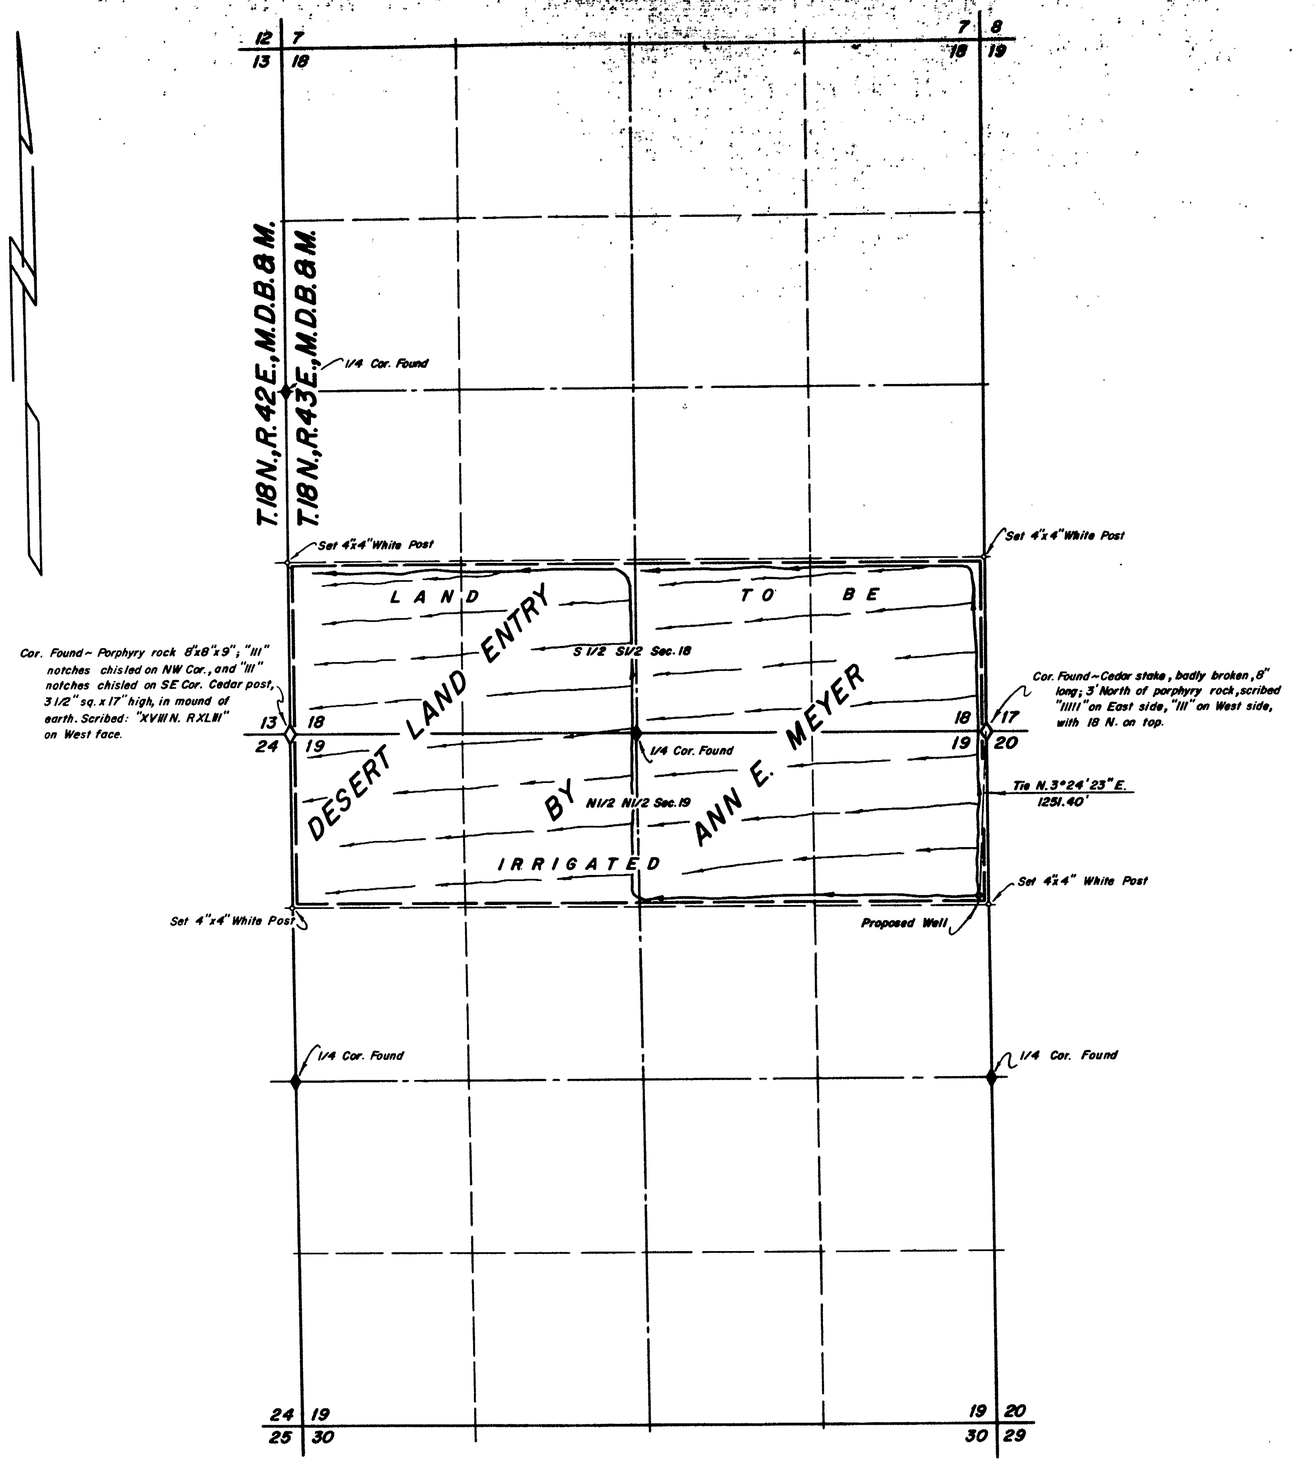

STATE OF NEVADA
County of White Pine } ss.

I, Robert W. Millard, being first duly sworn, depose and say that this map, consisting of one sheet, has been correctly drawn to the designated scale from field notes of a survey made under my supervision and direction between the 14 th and 18 th days of October, 1963 that it truly and correctly represents the proposed location and extent of the works used to divert water from Underground Sources in Lander County, by Ann E. Meyer for irrigation purposes. That the proposed point of diversion, the approximate location and size of the diverting channel, all reservoirs or basins, the location and names of all other works which will cross or connect with the proposed works, and the boundary of all lands, showing by 40-acre subdivisions the areas proposed to be irrigated, are fully and correctly designated thereon.

State Water Right Surveyor

Subscribed and sworn to before me this 21 st day of Oct., 1963

Notary Public in and for White Pine County, Nevada

My commission expires 12/16/63

D.L.E. DESCRIPTION:
S1/2 S1/2 Sec.18 and N1/2 N1/2 Sec.19;
T. 18 N., R. 43 E., M.D.B.&M.

0 600 1200 1800 2400
SCALE — 1 IN. = 600 FT.

STATE ENGINEER
1963 OCT 24 AM 9 22

FILED
Oct. 24, 1963
STATE ENGINEER'S OFFICE

MAP TO ACCOMPANY APPLICATION TO APPROPRIATE WATER

FOR *IRRIGATION & DOMESTIC*

BY *ANN E. MEYER*

FROM *UNDERGROUND SOURCES*

SURVEYED BY F. W. MILLARD & SON ELY, NEVADA

Returned for corr. 10-25-63

21450

21450