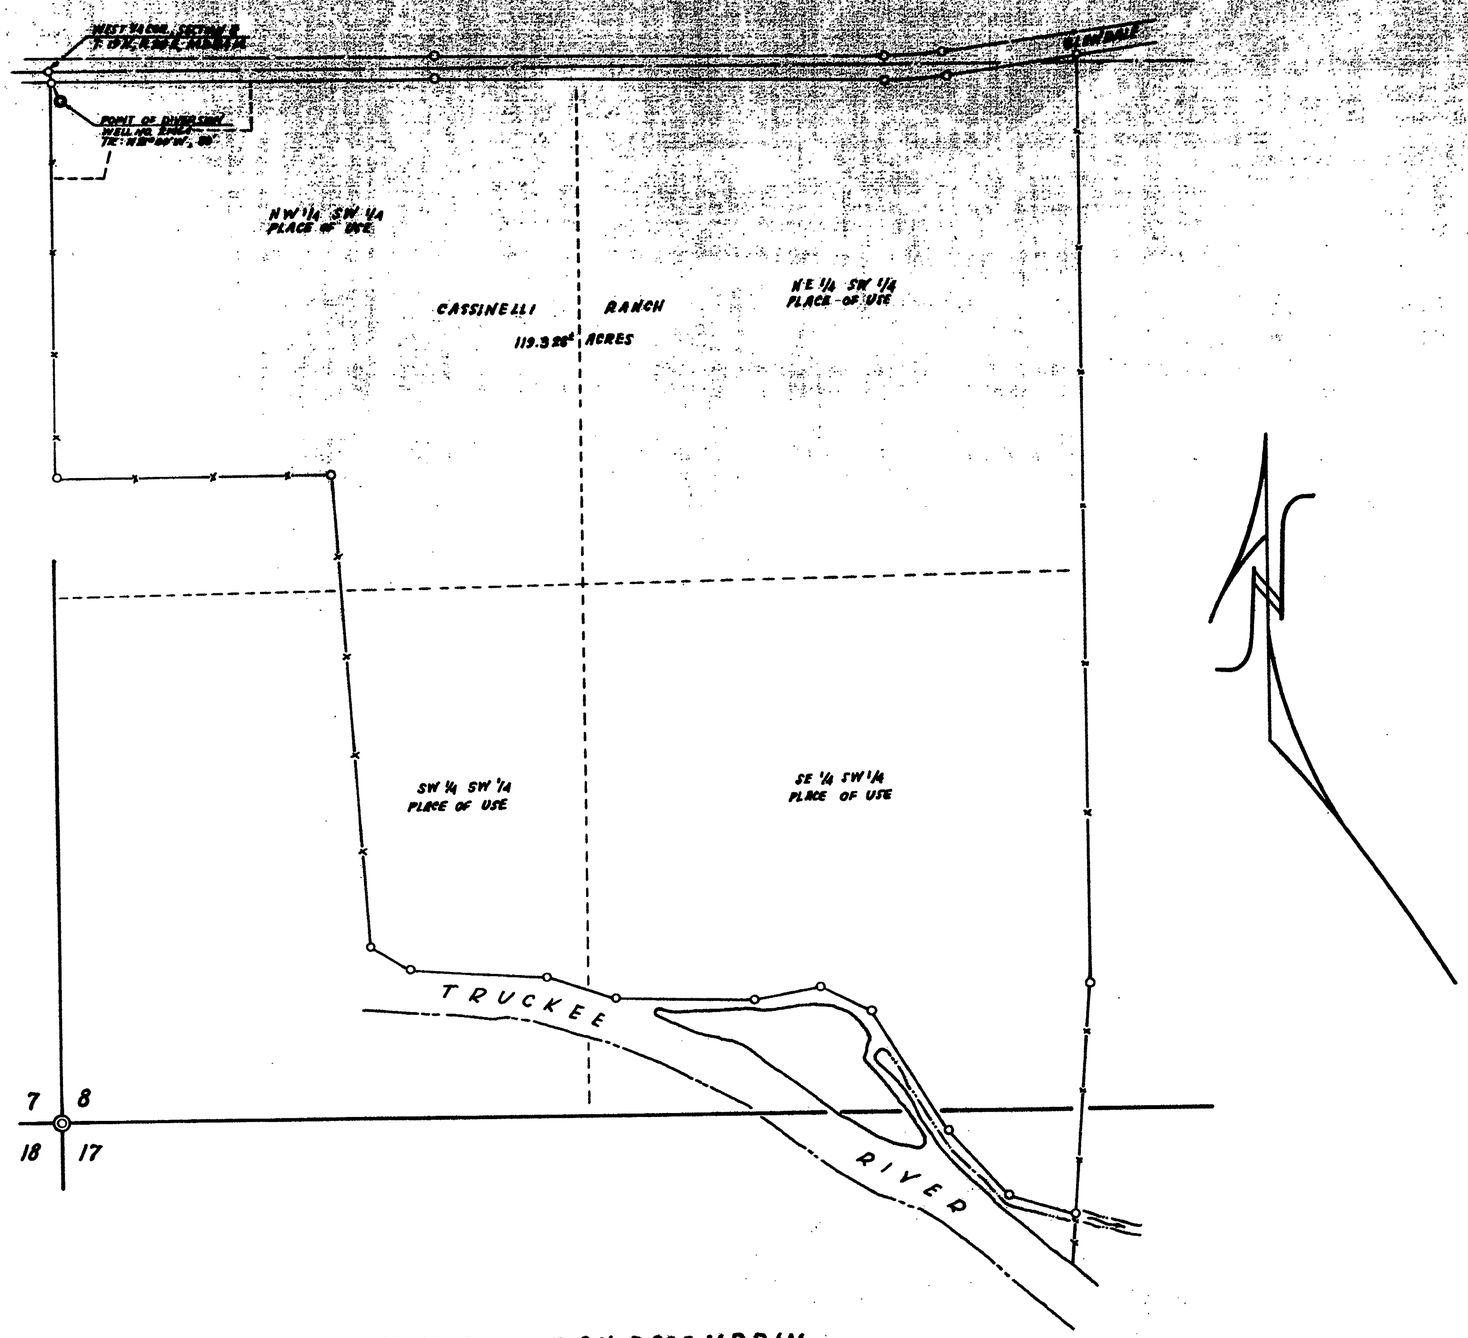

S.W. 1/4 SEC. 8, T. 19 N., R. 20 E., M.D.B.&M.

STATE OF NEVADA
COUNTY OF WASHOE ss

I E.P. Osgood, being first duly sworn, depose and say that this map, consisting of 1 sheet, has been correctly drawn to the designated scale from field notes of a survey made by me on the 11th day of September, 1963. That it truly and correctly represents the location and extent of the works used to divert water, from underground sources by well in Washoe County, Nevada by CASSINELLI and SONS for irrigation and domestic use.

That the proposed point of diversion the approximate location and size of the diverting channel or other conduit, the place and manner of use, and the location and names of other works or streams which are crossed by or connected with the said works are fully and correctly designated thereon.

E. P. Osgood Jr.
E. P. OSGOOD JR., ST. W. TR. RT. SUR. NO. 294

Subscribed and sworn to before me this 30th day of Oct 1963

Mary Kelly Sherwood
NOTARY PUBLIC

Notary Public in and for Douglas County, Nevada
My commission expires July 1 1963

SCALE
1 INCH = 200 FEET
0 100 200 300 400 600 800
50 150

FILED
OCT 30, 1963
STATE ENGINEER'S OFFICE

STATE ENGINEER

1963 OCT 30 AM 4 54

APPLICATION NUMBER 21464

MAP TO ACCOMPANY APPLICATION
TO APPROPRIATE WATER
FOR IRRIGATION AND DOMESTIC USE
BY
CASSINELLI & SONS
FROM UNDERGROUND SOURCES

WASHOE COUNTY NEVADA
SEPT. 1963 E. P. OSGOOD JR. ST. WTR. RT. SUR. No. 294

21464