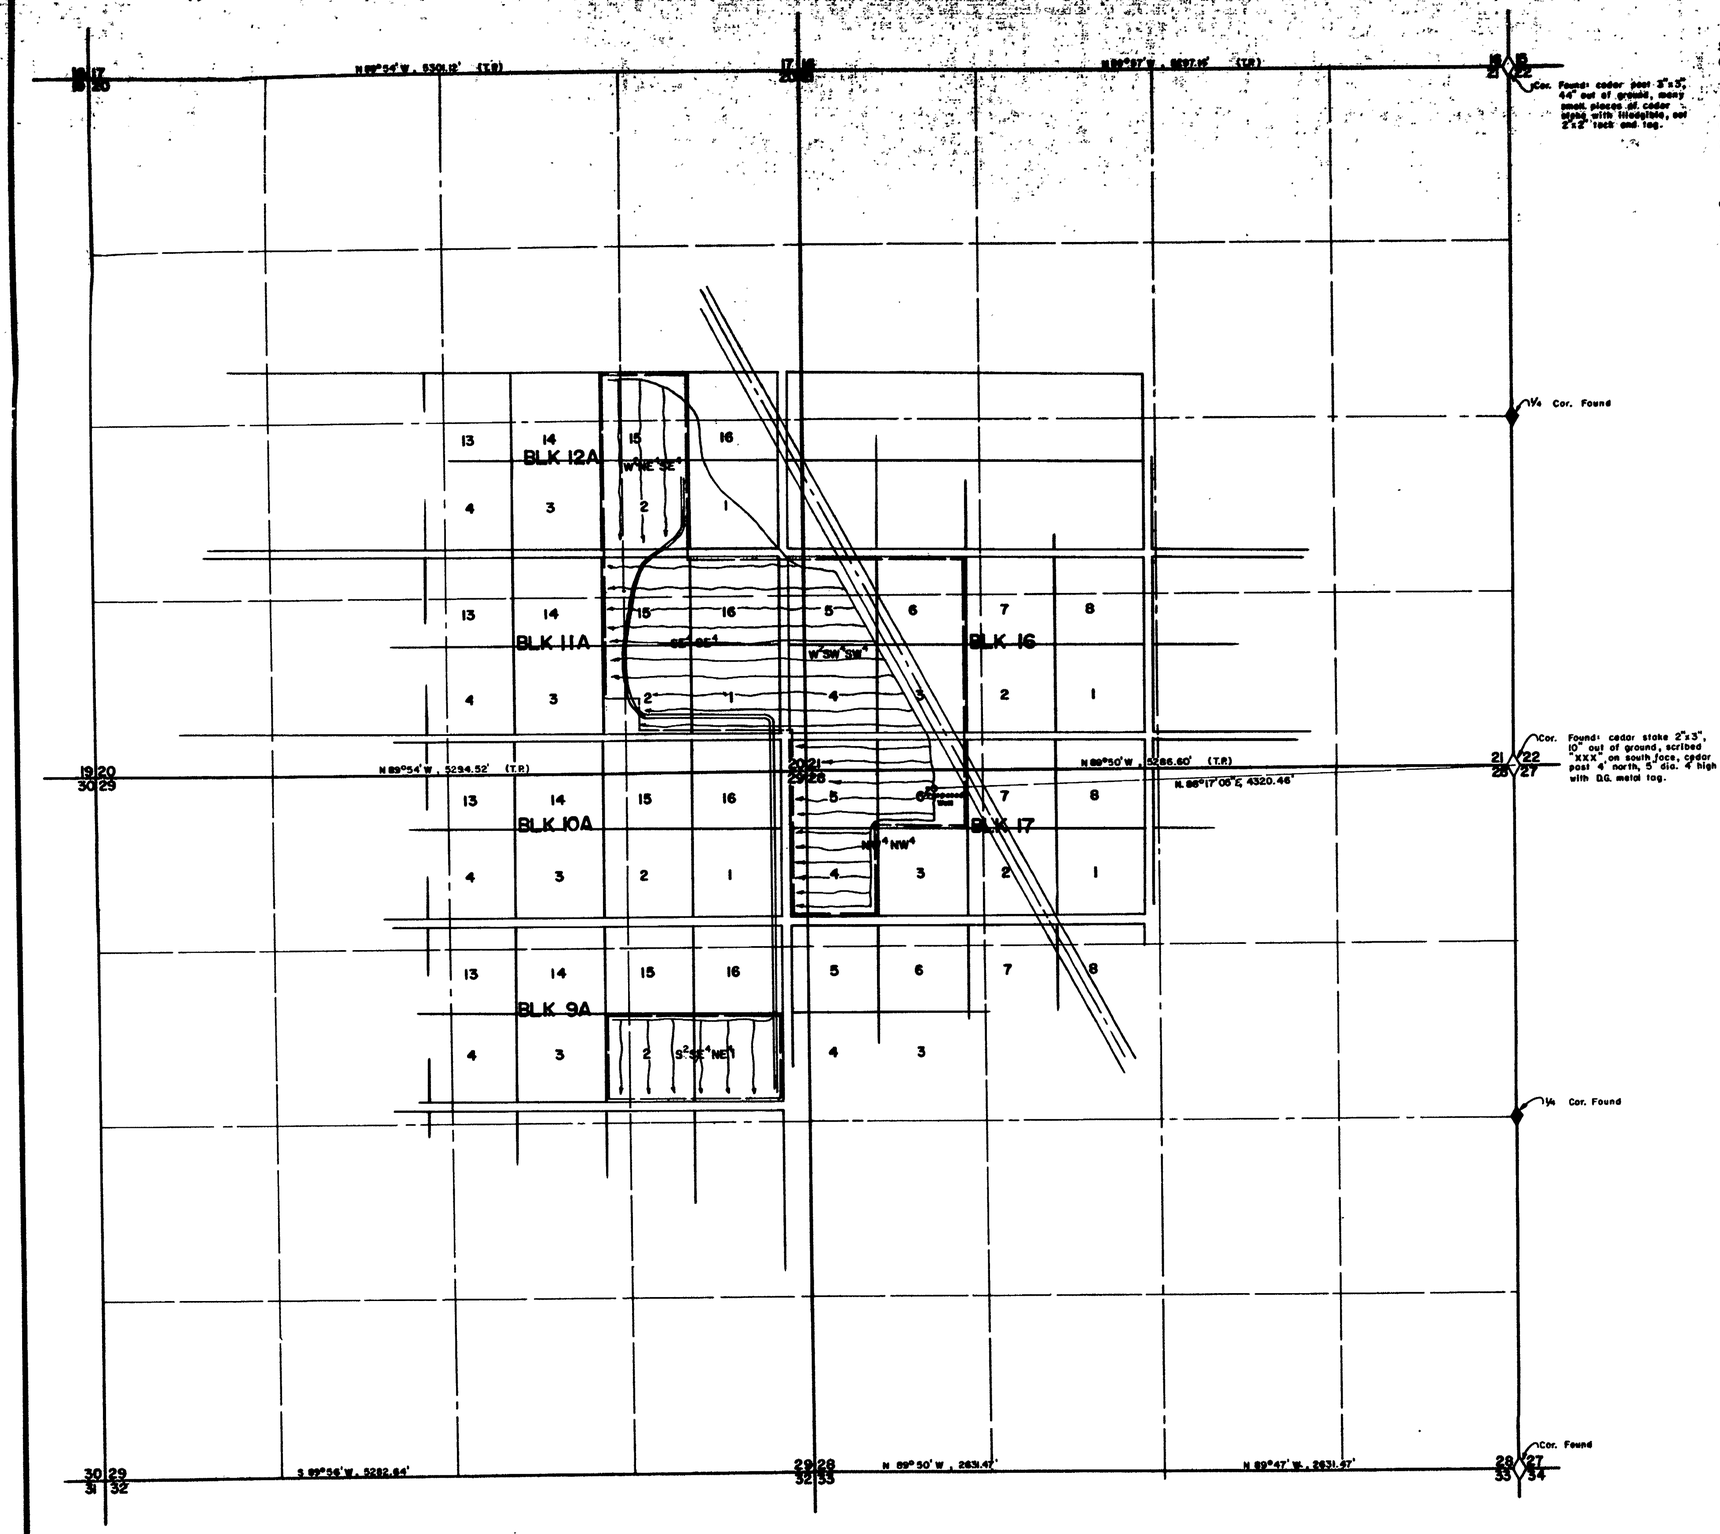

STATE OF NEVADA
County of White Pine } ss.

I, Robert W. Millard, being first duly sworn, depose and say that this map, consisting of one sheet, has been correctly drawn to the designated scale from field notes of a survey made under my supervision and direction on the 7th day of October, 1963, and that it truly and correctly represents the proposed location and extent of the works used to divert water from Underground Sources in White Pine County, by John Laverne Whipple for domestic and irrigation purposes. That the proposed point of diversion, the approximate location and size of the diverting channel, all reservoirs or basins, the location and names of all other works which will cross or connect with the proposed works, and the boundary of all lands, showing by 40-acre subdivisions the areas proposed to be irrigated, are fully and correctly designated thereon.

State Water Right Surveyor

Subscribed and sworn to before me this 21 st day of Oct., 1963

Notary Public in and for White Pine County, Nevada

My commission expires 12/16/63

Description
T. 12 N., R. 62 E., M.D.B.&M.
Sec. 20 Block 12A, Lots 2 & 15.
Sec. 21 Block 16, Lots 3 & 4.
Sec. 28 Block 17, Lots 4, 5, & 6.
Sec. 29 Block 9A, Lots 1 & 2.

T.12N., R.62E., M.D.B.&M.

0 600 1200 1800 2400
SCALE — 1 IN. = 600 FT.

FILED
Oct 24, 1963
STATE ENGINEER'S OFFICE

STATE ENGINEER

1963 OCT 24 AM 9 23

MAP TO ACCOMPANY APPLICATION TO APPROPRIATE WATER

FOR IRRIGATION & DOMESTIC

BY JOHN LAVERNE WHIPPLE

FROM UNDERGROUND SOURCES

SURVEYED BY F. W. MILLARD & SON ELY, NEVADA

21465