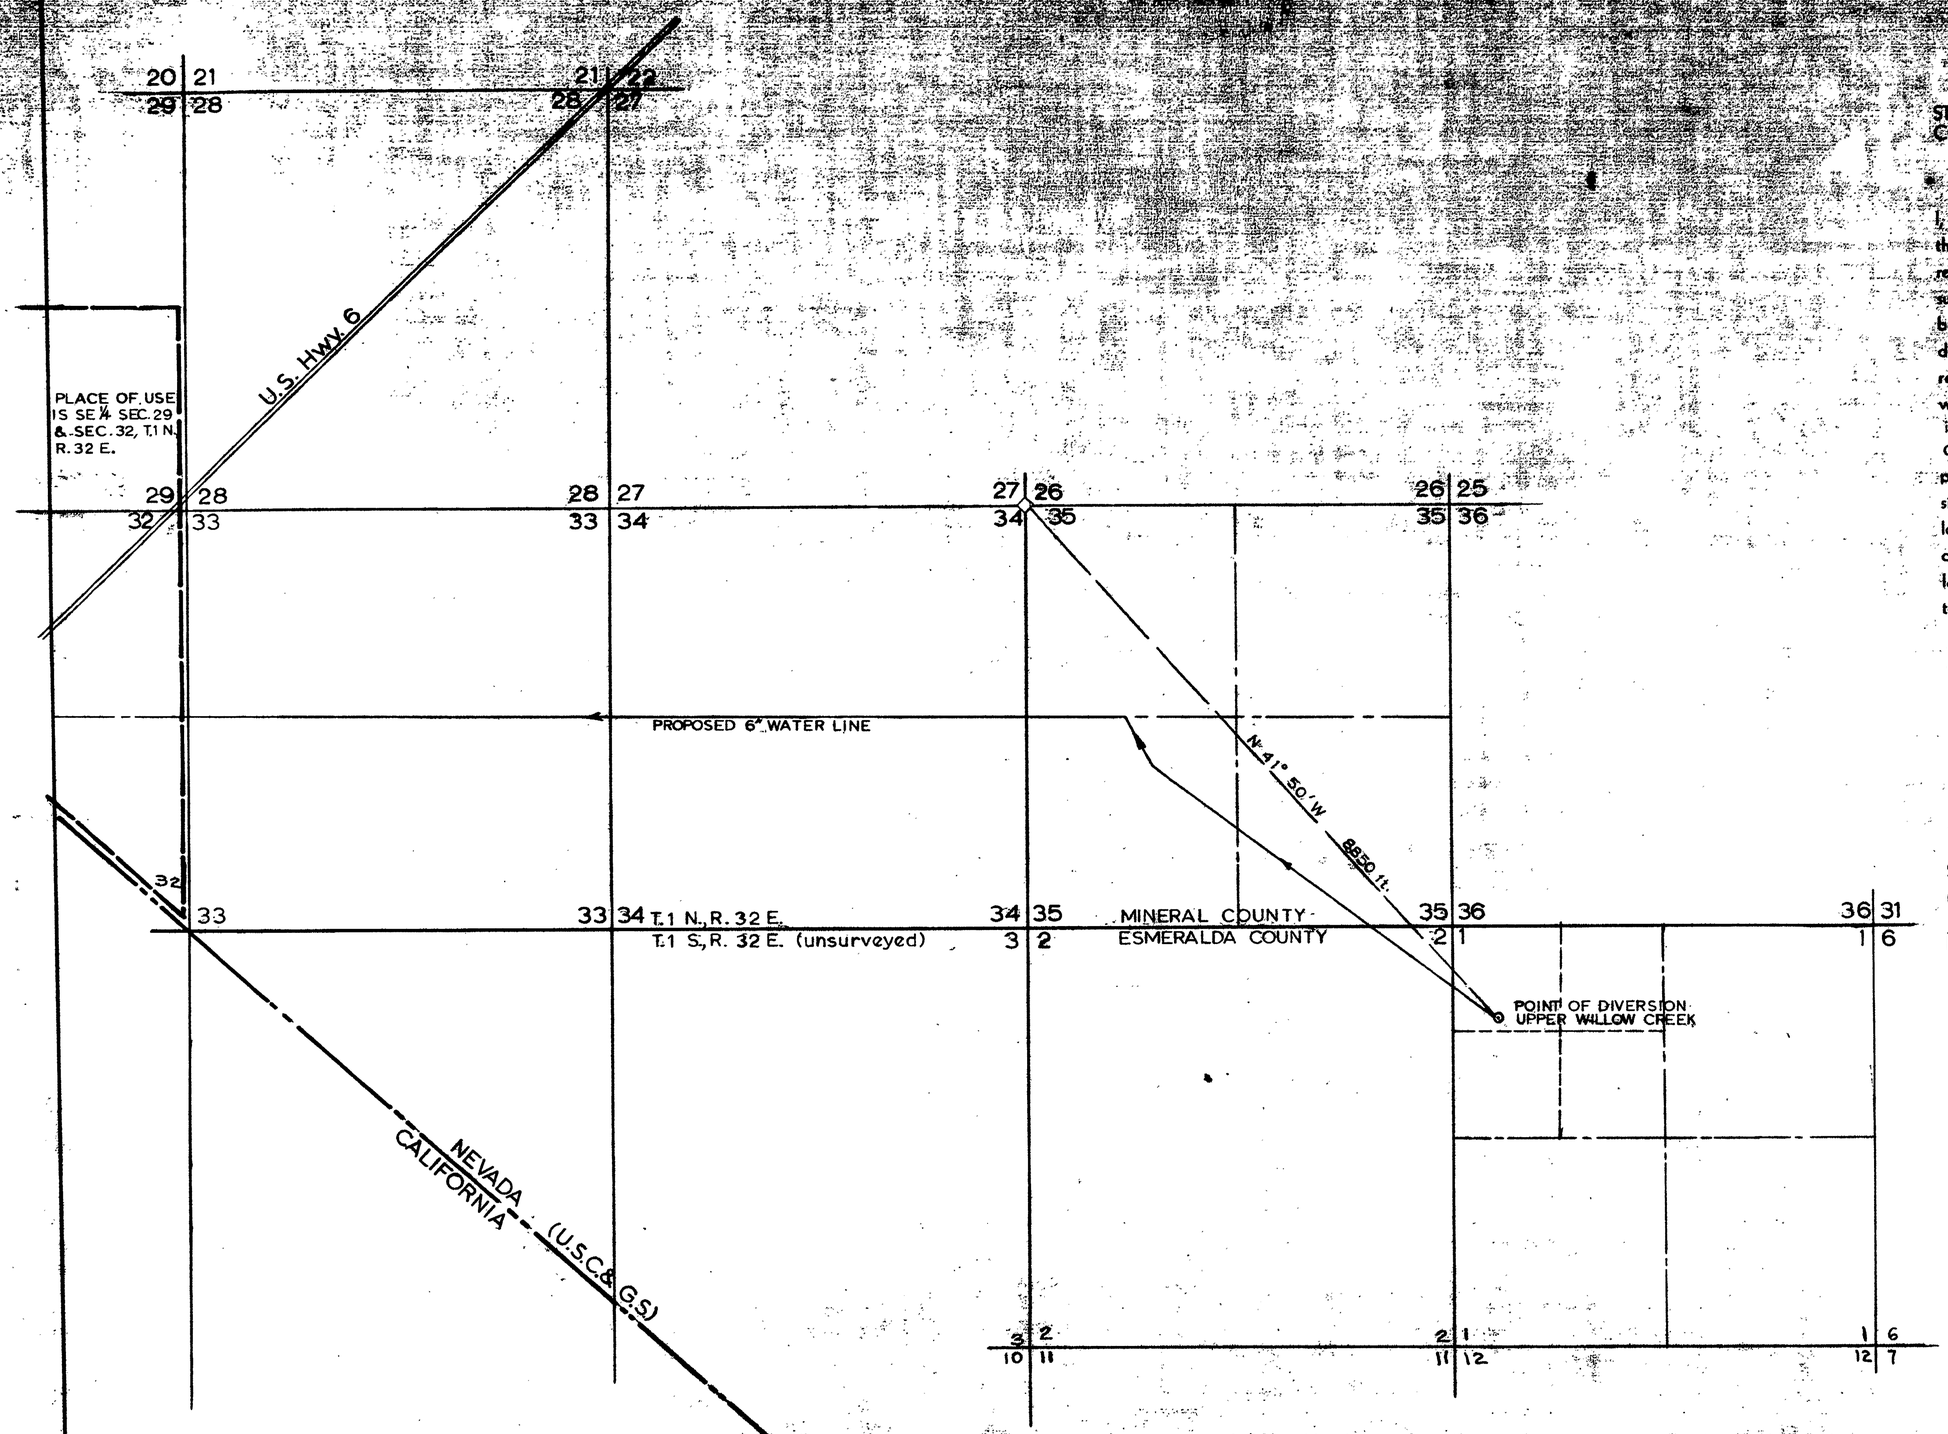

STATE OF NEVADA
COUNTY OF NYE } SS

I, Harry H. Hughes, being first duly sworn, depose and say that this map, consisting of one sheet, has been correctly drawn to the designated scale from field notes of a survey made by me (or under my supervision and direction) between the 2nd day of November and the 3rd day of November, 1963; that it truly and correctly represents the proposed location and extent of the works used to divert water from Upper Willow Creek, in Esmeralda County, by Nevada Farm & Development Corp. for commercial, dom. & recrea. purposes. That the proposed point of diversion, the approximate location and size of the diverting channel, all reservoirs or basins, the location and names of all other works which will cross or connect with the proposed works; and the boundary of all lands, showing by 40-acre subdivisions the areas proposed to be irrigated, are fully and correctly designated thereon.

Harry H. Hughes
State Water Right Surveyor

Subscribed and sworn to before me
this 31st day of Dec. 1963

Notary Public in and for Nye County, Nevada
My Commission Expires April 6, 1963

SCALE 1 in. =1000 ft.

0 500 1000 2000 3000 4000

STATE ENGINEER
1964 JAN 30 AM 11 04
FILED
Jan. 30, 1964
STATE ENGINEER

MAP TO ACCOMPANY
APPLICATION TO APPROPRIATE WATER
FOR
COMMERCIAL, DOMESTIC, RECREATIONAL
BY
NEVADA FARM & DEVELOPMENT CORP.
FROM
UPPER WILLOW CREEK

23891 21473