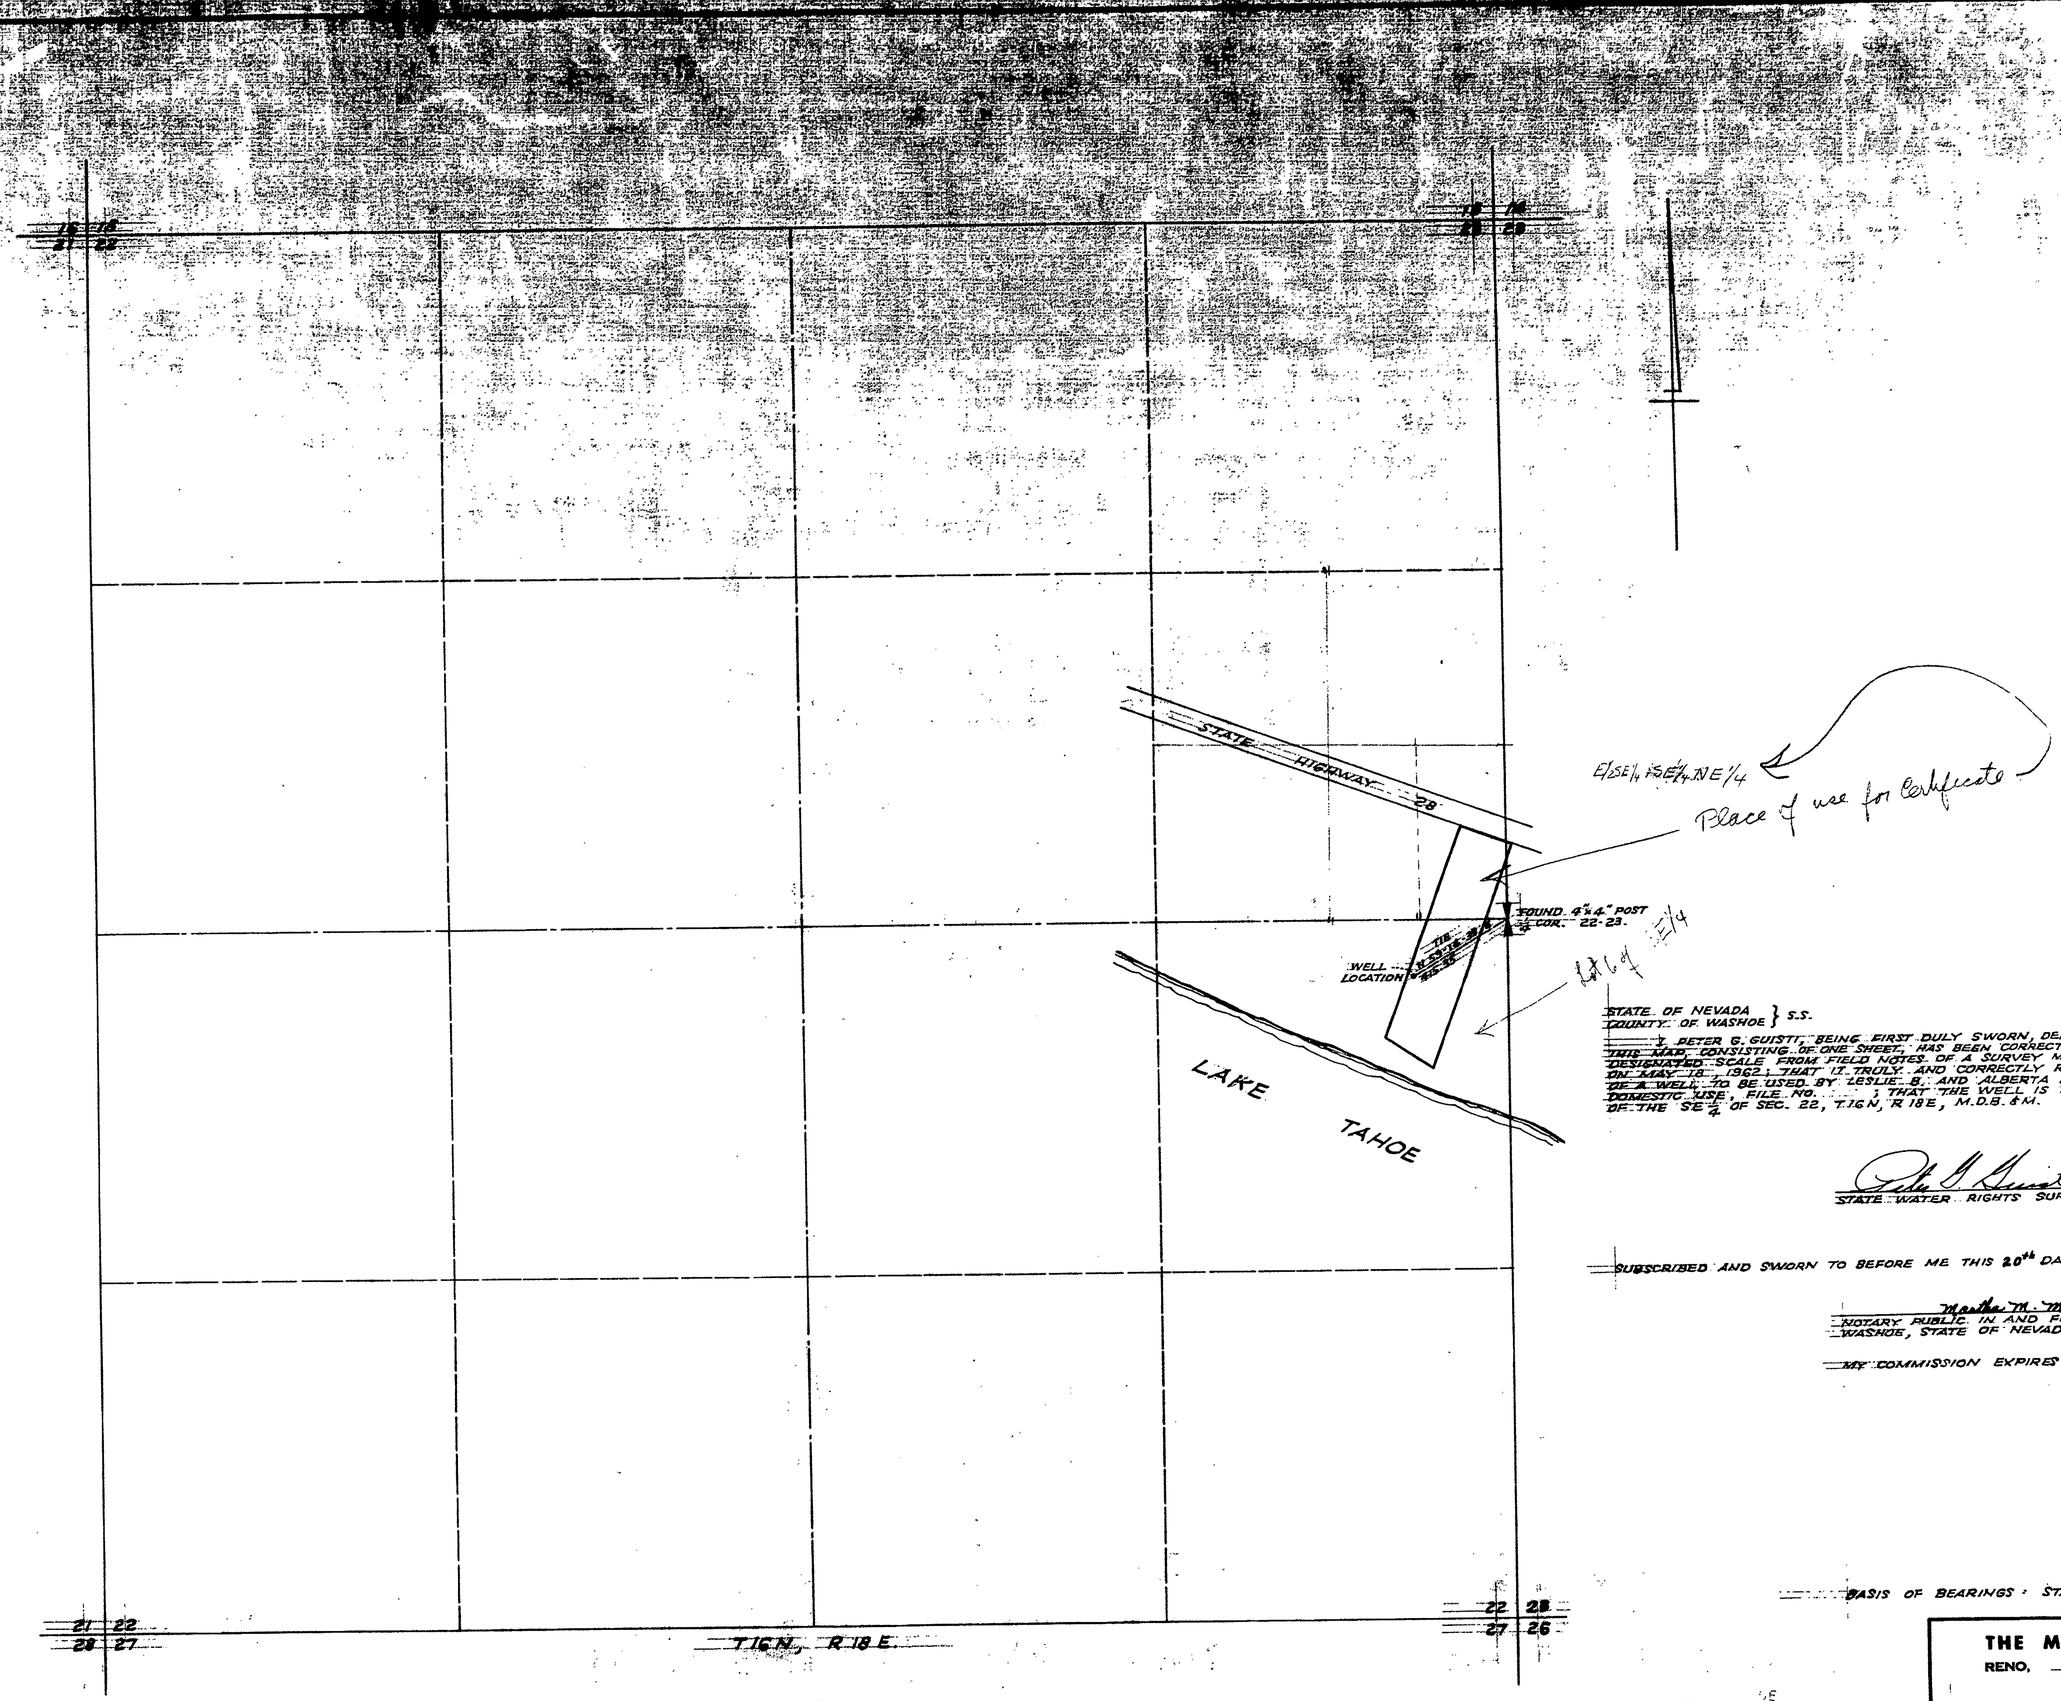

STATE OF NEVADA }
COUNTY OF WASHOE } S.S.

I, PETER G. GUIST, BEING FIRST DULY SWORN, DEPOSE AND SAY THAT THIS MAP, CONSISTING OF ONE SHEET, HAS BEEN CORRECTLY DRAWN TO THE DESIGNATED SCALE FROM FIELD NOTES OF A SURVEY MADE UNDER MY DIRECTION ON MAY 18, 1962; THAT IT TRULY AND CORRECTLY REPRESENTS THE LOCATION OF A WELL TO BE USED BY LESLIE B. AND ALBERTA B. FARRINGTON FOR QUASI-MUNICIPAL DOMESTIC USE, FILE NO. ; THAT THE WELL IS LOCATED IN THE NE¼ (4) HOMES OF THE SE¼ OF SEC. 22, T.16N, R.18E, M.D.B. & M.

Peter G. Guist
STATE WATER RIGHTS SURVEYOR.

SUBSCRIBED AND SWORN TO BEFORE ME THIS 20th DAY OF Nov., 1962.

Martha M. Merle
NOTARY PUBLIC IN AND FOR THE COUNTY OF WASHOE, STATE OF NEVADA.

MY COMMISSION EXPIRES February 28, 1964

BASIS OF BEARINGS: STATE HIGHWAY 28.

THE MALONE ENGINEERS
RENO, NEVADA

MAP
TO ACCOMPANY APPLICATION TO APPROPRIATE UNDERGROUND WATER FROM A WELL FOR DOMESTIC USE BY LESLIE B. & ALBERTA B. FARRINGTON. FILE NO.

SCALES: 1" = 1000 ft.
DATE MAY 1962

FILED
Aug. 22, 1963
STATE ENGINEER'S OFFICE

STATE ENGINEER
1963 AUG 22 PM 3 26

CERTIFICATE No. 6001 ISSUED March 14, 1966

21478 6224