SURVEYOR'S CERTIFICATE

I, MICHAEL J. MILLER BEING DULY SWORN DEPOSE AND SAY THAT THIS MAP CONSISTING OF 1 SHEET, HAS BEEN CORRECTLY DRAWN TO THE DESIGNATED SCALE FROM THE FIELD NOTES OF A SURVEY MADE BY ME MARCH 9,1994, THAT IT TRULY AND CORRECTLY SHOWS THE PROPOSED LOCATION AND EXTENT OF THE WORKS USED TO DIVERT WATER FROM AN UNDERGROUND SOURCE, IN WASHOE COUNTY BY ROXY T. WINGFIELD, FOR IRRIGATION AND DOMESTIC PURPOSES, THAT THE PROPOSED POINT OF DIVERSION, AND THE BOUNDARY OF ALL LANDS ARE FULLY AND CORRECTLY DESIGNATED THEREON.

MICHAEL J. MILLER — 724 CERTIFICATE NO.

PROFESSIONAL LAND SURVEYOR, STATE OF NEVADA — MICHAEL J. MILLER No.6636 — 5-6-94

SUBSCRIBED AND SWORN TO BEFORE ME THIS 6th DAY OF MAY, 1994.

NOTARY PUBLIC — 7/15/94

BEATRICE K. JONES
Notary Public - State of Nevada
Appointment Recorded in Washoe County
MY APPOINTMENT EXPIRES JULY 15, 1994

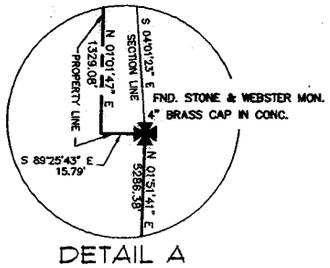

DETAIL A

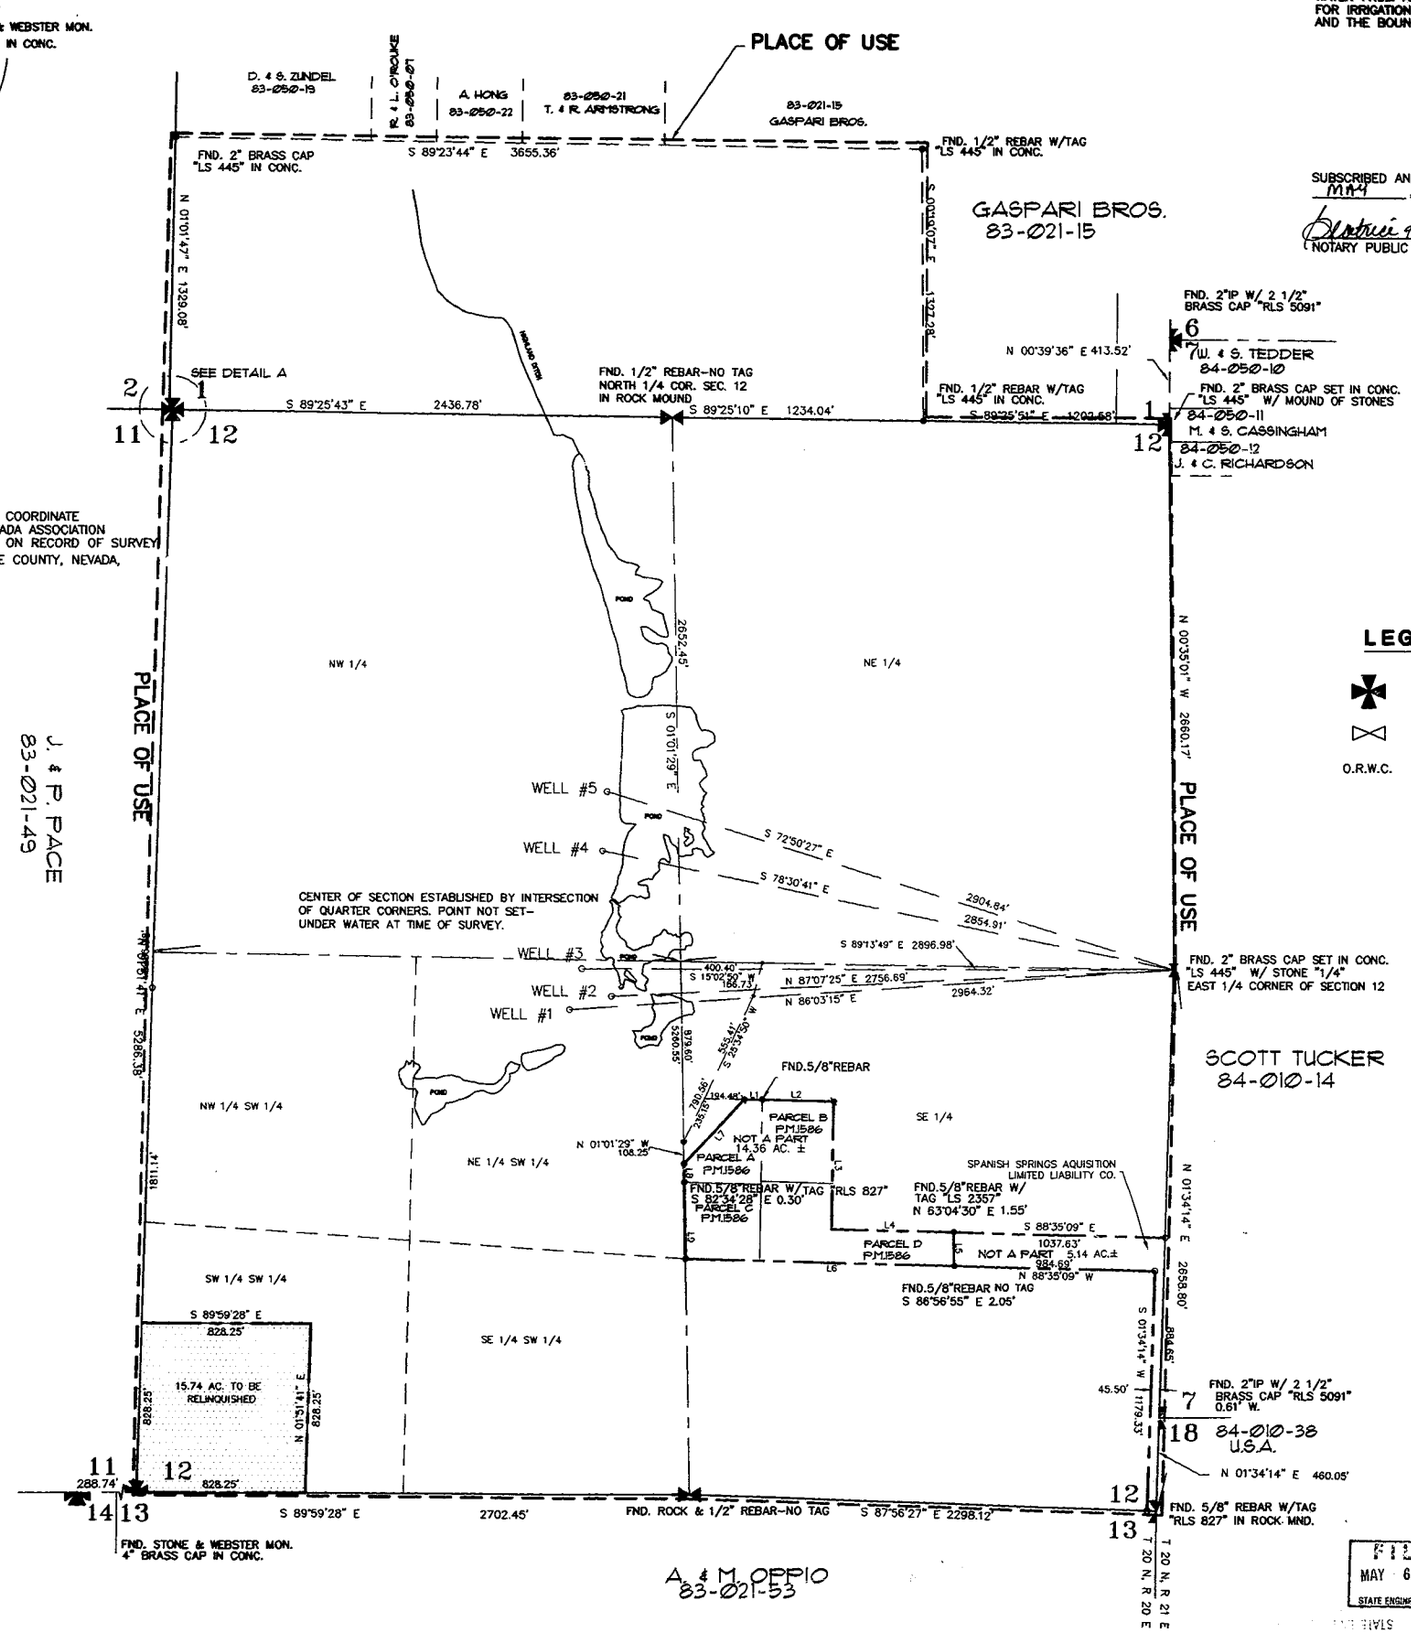

BASIS OF BEARINGS

THE BASIS OF BEARINGS FOR THIS MAP IS THE NEVADA STATE PLANE COORDINATE SYSTEM GRID BEARING OF SOUTH 77°05'28" WEST, BETWEEN THE NEVADA ASSOCIATION OF LAND SURVEYORS MONUMENTS "GPS-3" AND "GPS-4" AS SHOWN ON RECORD OF SURVEY MAP NO. 2521, RECORDED DEC.08, 1992, OFFICIAL RECORDS, WASHOE COUNTY, NEVADA.

LEGEND

✚	FOUND SECTION CORNER
⋈	FOUND QUARTER CORNER
O.R.W.C.	OFFICIAL RECORDS, WASHOE COUNTY

MEASURED LINE TABLE

LINE	DIRECTION	DISTANCE
L1	S 89°03'54" E	89.61'
L2	S 89°03'54" E	349.98'
L3	S 00°45'06" W	628.00'
L4	S 88°35'09" E	600.00'
L5	S 01°00'53" E	165.00'
L6	S 88°35'09" E	1320.16'
L7	S 42°50'06" W	432.50'
L8	S 01°01'29" E	90.07'
L9	S 01°01'29" E	375.17'

N

GRAPHIC SCALE

400 0 200 400 800 1600

(IN FEET)
1 inch = 400 ft.

FILED
MAY 6 1994
STATE ENGINEER'S OFFICE

SHEET 1 OF 1 SHEET

MAP

TO ACCOMPANY RELINQUISHMENT OF A PORTION OF WATER APPROPRIATED UNDER PERMIT NO. 21479 FROM IRRIGATED PURPOSES TO DOMESTIC PURPOSES BY ROXY T. WINGFIELD

FROM AN UNDERGROUND SOURCE IN WASHOE COUNTY, NEVADA

Relinquishment Map

PREPARED BY: FYRAND ENGINEERS & LAND SURVEYORS

'94 MAY -6 P2:51

61324 21479-R01