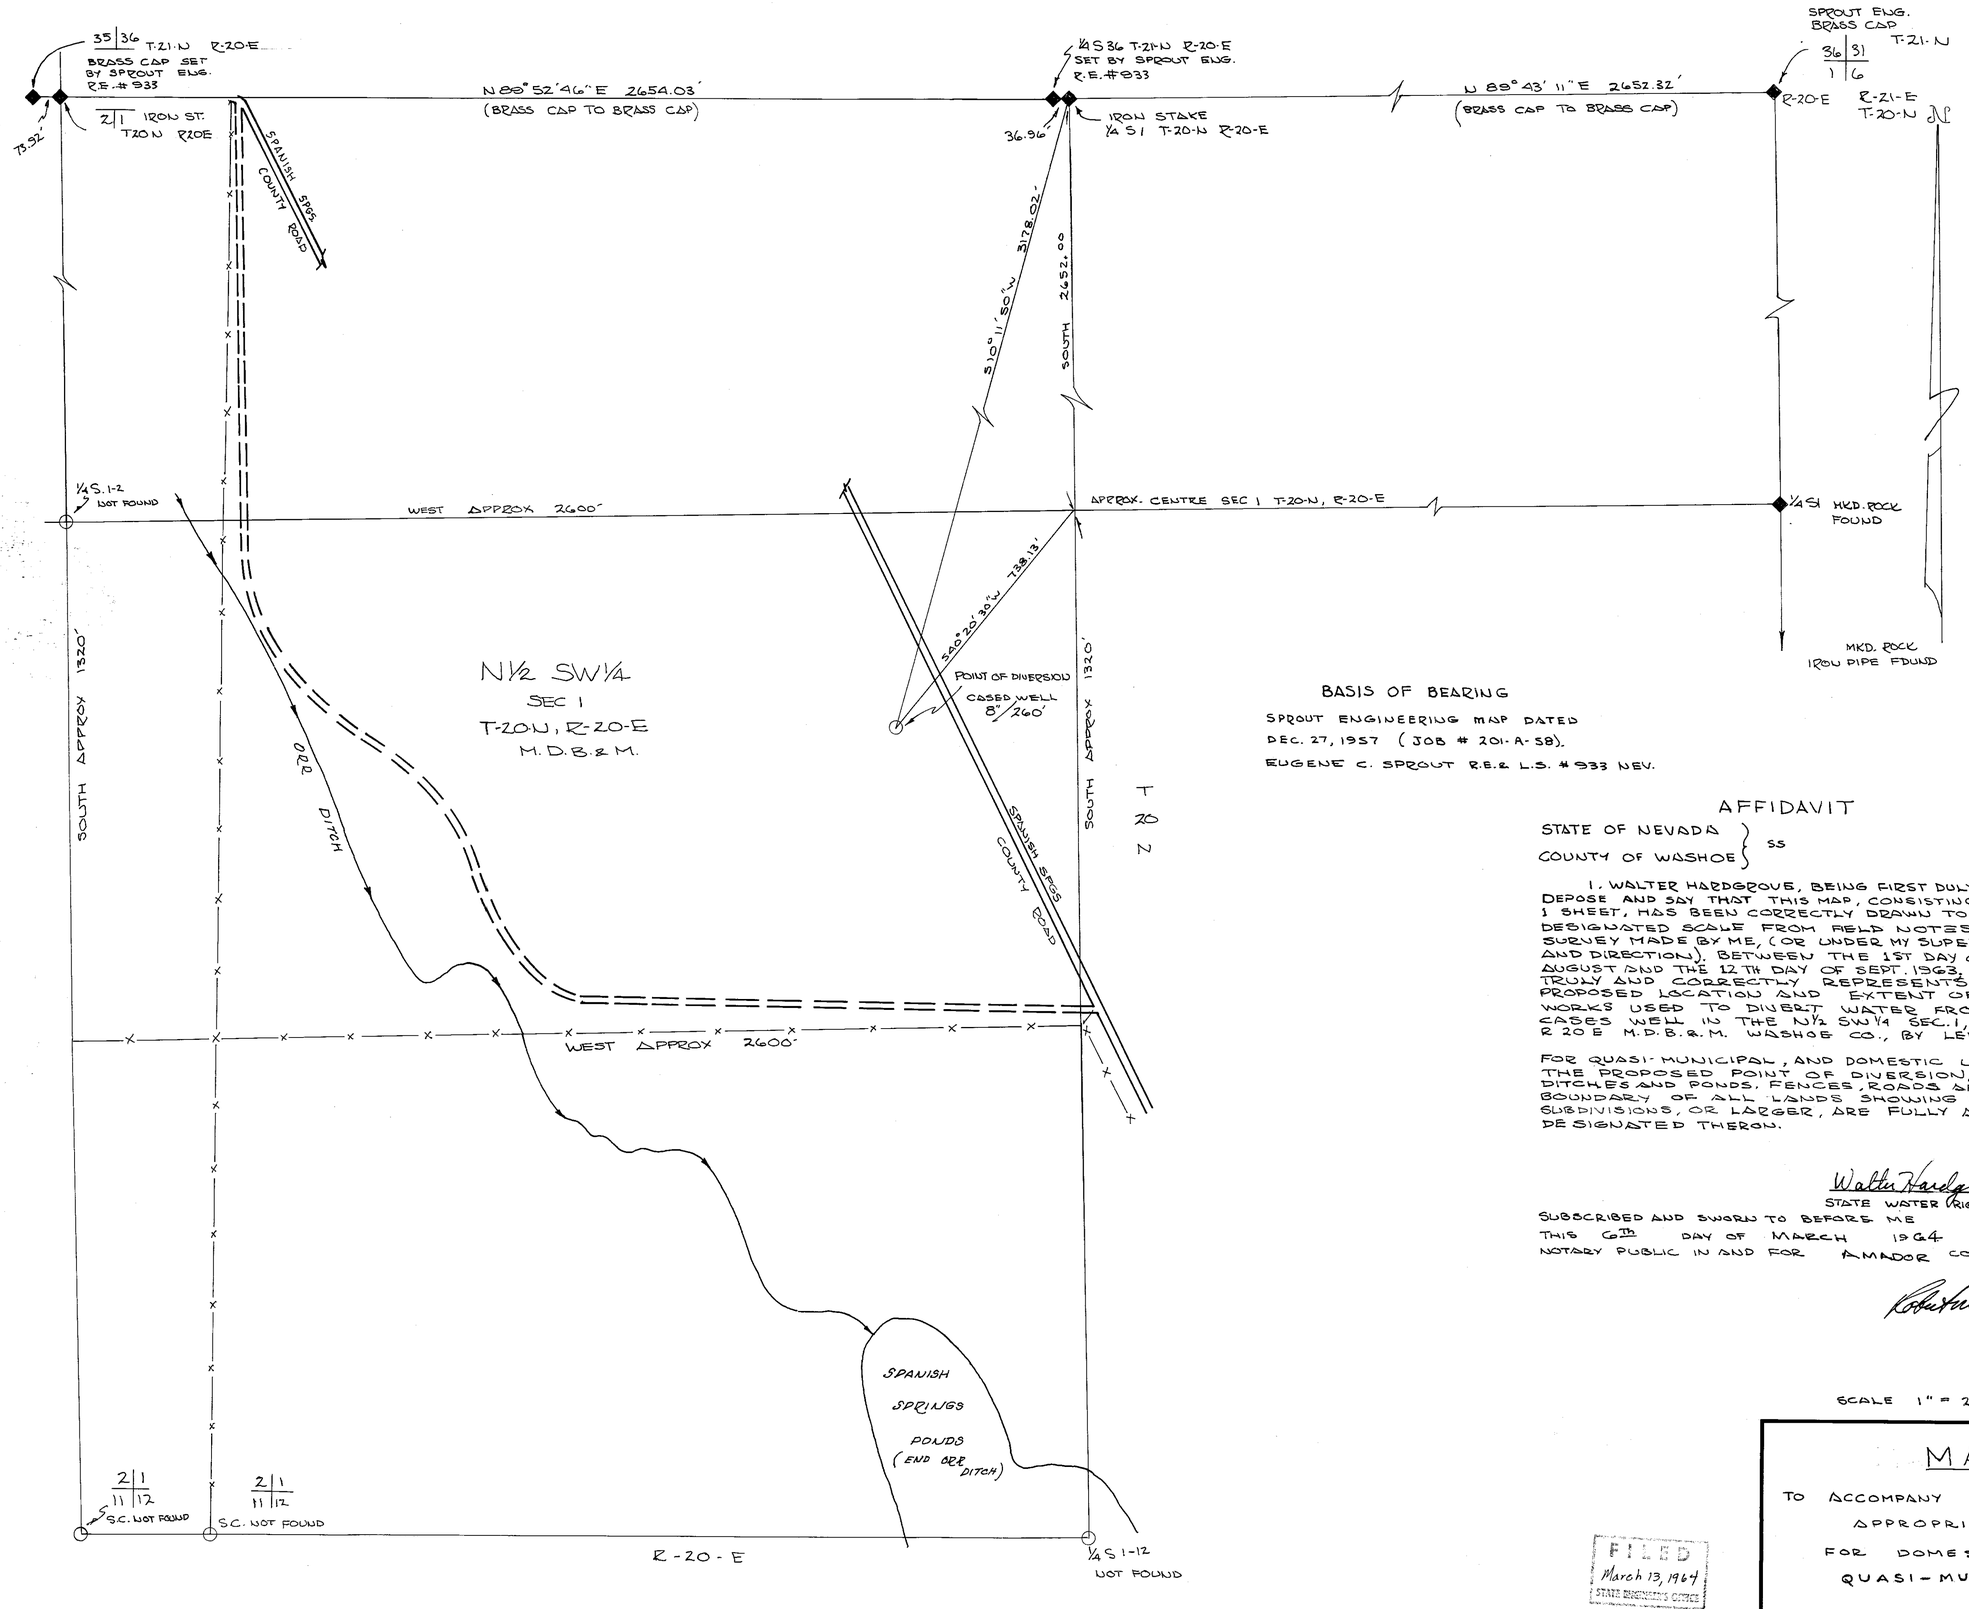

BASIS OF BEARING

SPROUT ENGINEERING MAP DATED DEC. 27, 1957 (JOB # 201-A-58).
EUGENE C. SPROUT R.E.& L.S. #933 NEV.

AFFIDAVIT

STATE OF NEVADA }
COUNTY OF WASHOE } SS

I, WALTER HARDGROVE, BEING FIRST DULY SWORN DEPOSE AND SAY THAT THIS MAP, CONSISTING OF 1 SHEET, HAS BEEN CORRECTLY DRAWN TO THE DESIGNATED SCALE FROM FIELD NOTES OF A SURVEY MADE BY ME, (OR UNDER MY SUPERVISION AND DIRECTION). BETWEEN THE 1ST DAY OF AUGUST AND THE 12TH DAY OF SEPT. 1963, THAT IT TRULY AND CORRECTLY REPRESENTS THE PROPOSED LOCATION AND EXTENT OF THE WORKS USED TO DIVERT WATER FROM THE CASES WELL IN THE N½ SW¼ SEC. 1, T. 20 N. R 20 E M.D.B.&M. WASHOE CO., BY LEE S. SMITH.

FOR QUASI-MUNICIPAL, AND DOMESTIC USES. THAT THE PROPOSED POINT OF DIVERSION, EXISTING DITCHES AND PONDS, FENCES, ROADS AND THE BOUNDARY OF ALL LANDS SHOWING BY 40 ACRE SUBDIVISIONS, OR LARGER, ARE FULLY AND CORRECTLY DESIGNATED THERON.

Walter Hardgrove
STATE WATER RIGHT SURVEYOR

SUBSCRIBED AND SWORN TO BEFORE ME
THIS 6TH DAY OF MARCH 1964
NOTARY PUBLIC IN AND FOR AMADOR COUNTY., CALIFORNIA

Robert M. Savage.

SCALE 1" = 200'

FILED
March 13, 1964
STATE ENGINEER'S OFFICE

MAP

TO ACCOMPANY APPLICATION TO APPROPRIATE WATER FOR DOMESTIC USE AND QUASI-MUNICIPAL USE

BY LEE S. SMITH FROM WELL

76529 24632 21482 File Under