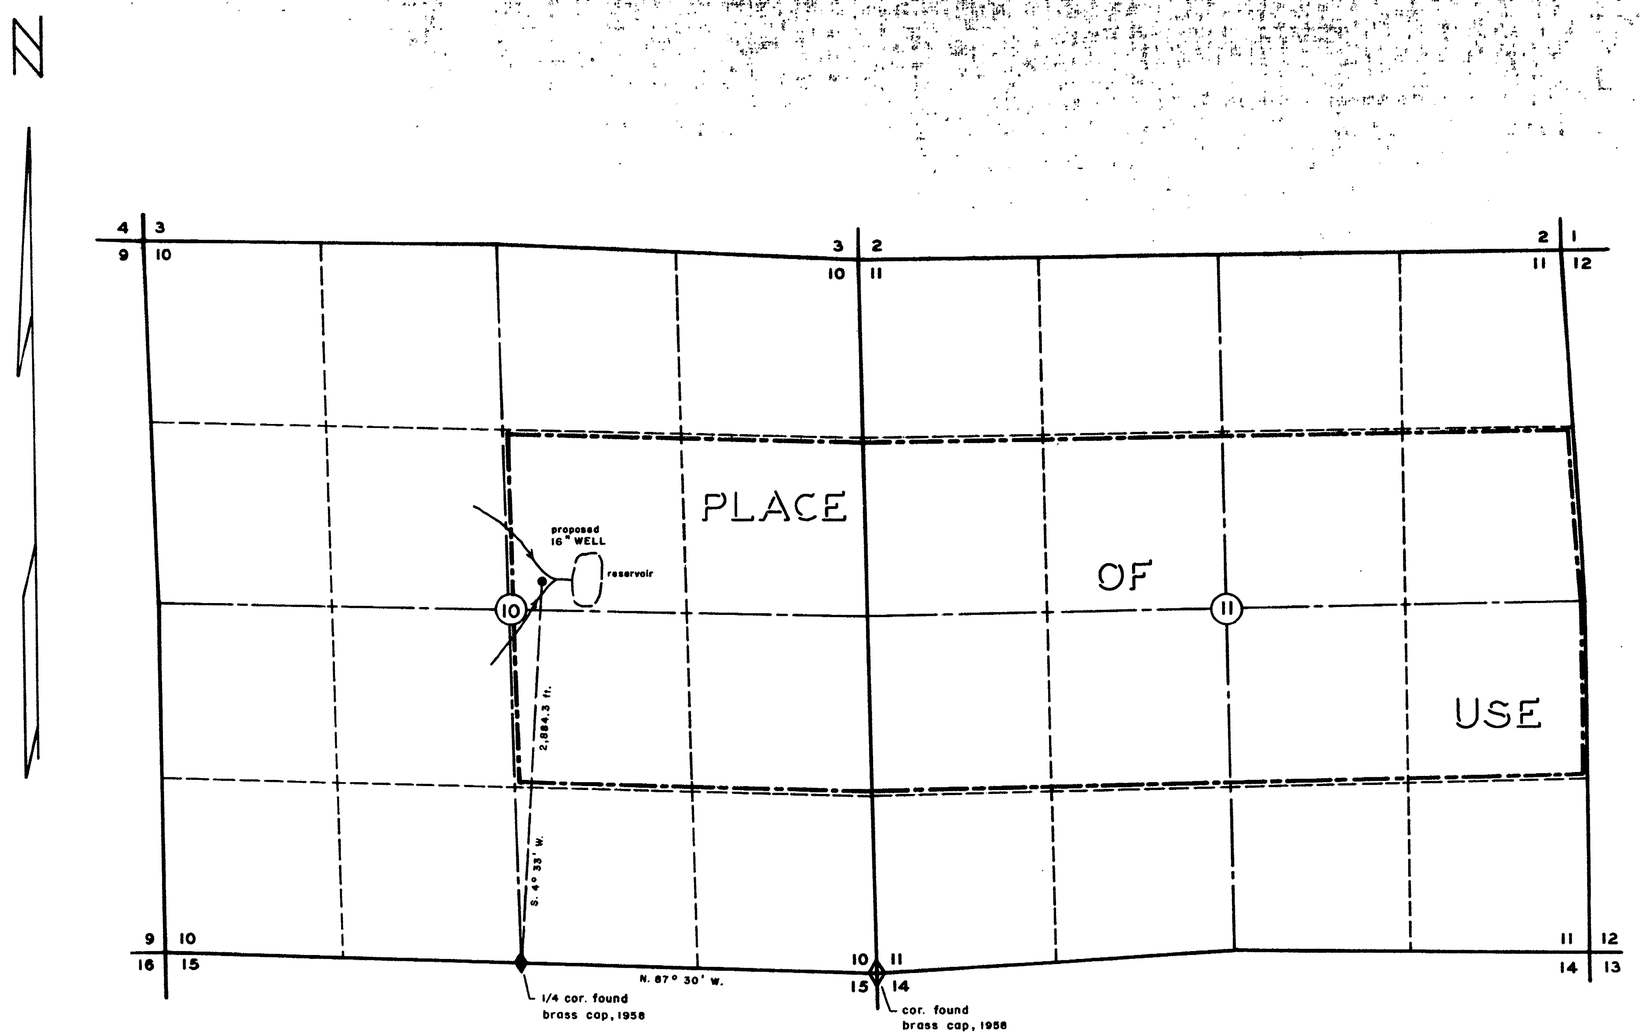

T. 44 N., R. 33 E., MDM.

STATE OF NEVADA SS
COUNTY OF HUMBOLDT

I, *William J. Newman*, being first duly sworn, depose and say that this map, consisting of one sheet, has been correctly drawn to the designated scale from field notes of a survey made by me on the *2nd* day of *November*, 1963; that it truly and correctly represents the location and extent of the proposed works used to divert water from *underground*, in *Humboldt* County, by *PAULA UGALDE and JAMES UGALDE* for irrigation and domestic purposes. That the proposed point of diversion, the approximate location and size of the diverting well, all reservoirs or basins, the location and names of all other works which will cross or connect with the proposed works, and the boundary of all lands, showing by 40-acre subdivisions the areas proposed to be irrigated, are fully and correctly designated thereon.

William J. Newman
State Water Right Surveyor No. 285

Subscribed and sworn to before me this *16th* day of *December*, 1963

Donalbon Leighton
Notary Public in and for Humboldt County, Nevada.

My Commission Expires *9-19-65*

SCALE 1 IN. — 600 FT.

500 0 1000 2000

Bearing reference — South line Section 10, T. 44 N., R. 33 E., MDM from G.L.O. Dependent Resurvey Plat. N. 87° 30' W.

FILED
Dec 18, 1963
STATE ENGINEER'S OFFICE

1963 DEC 18 AM 9 17

MAP
To Accompany Application to Appropriate Water for Irrigation and Domestic Use by Paula Ugalde and James Ugalde from Underground

21497 21493