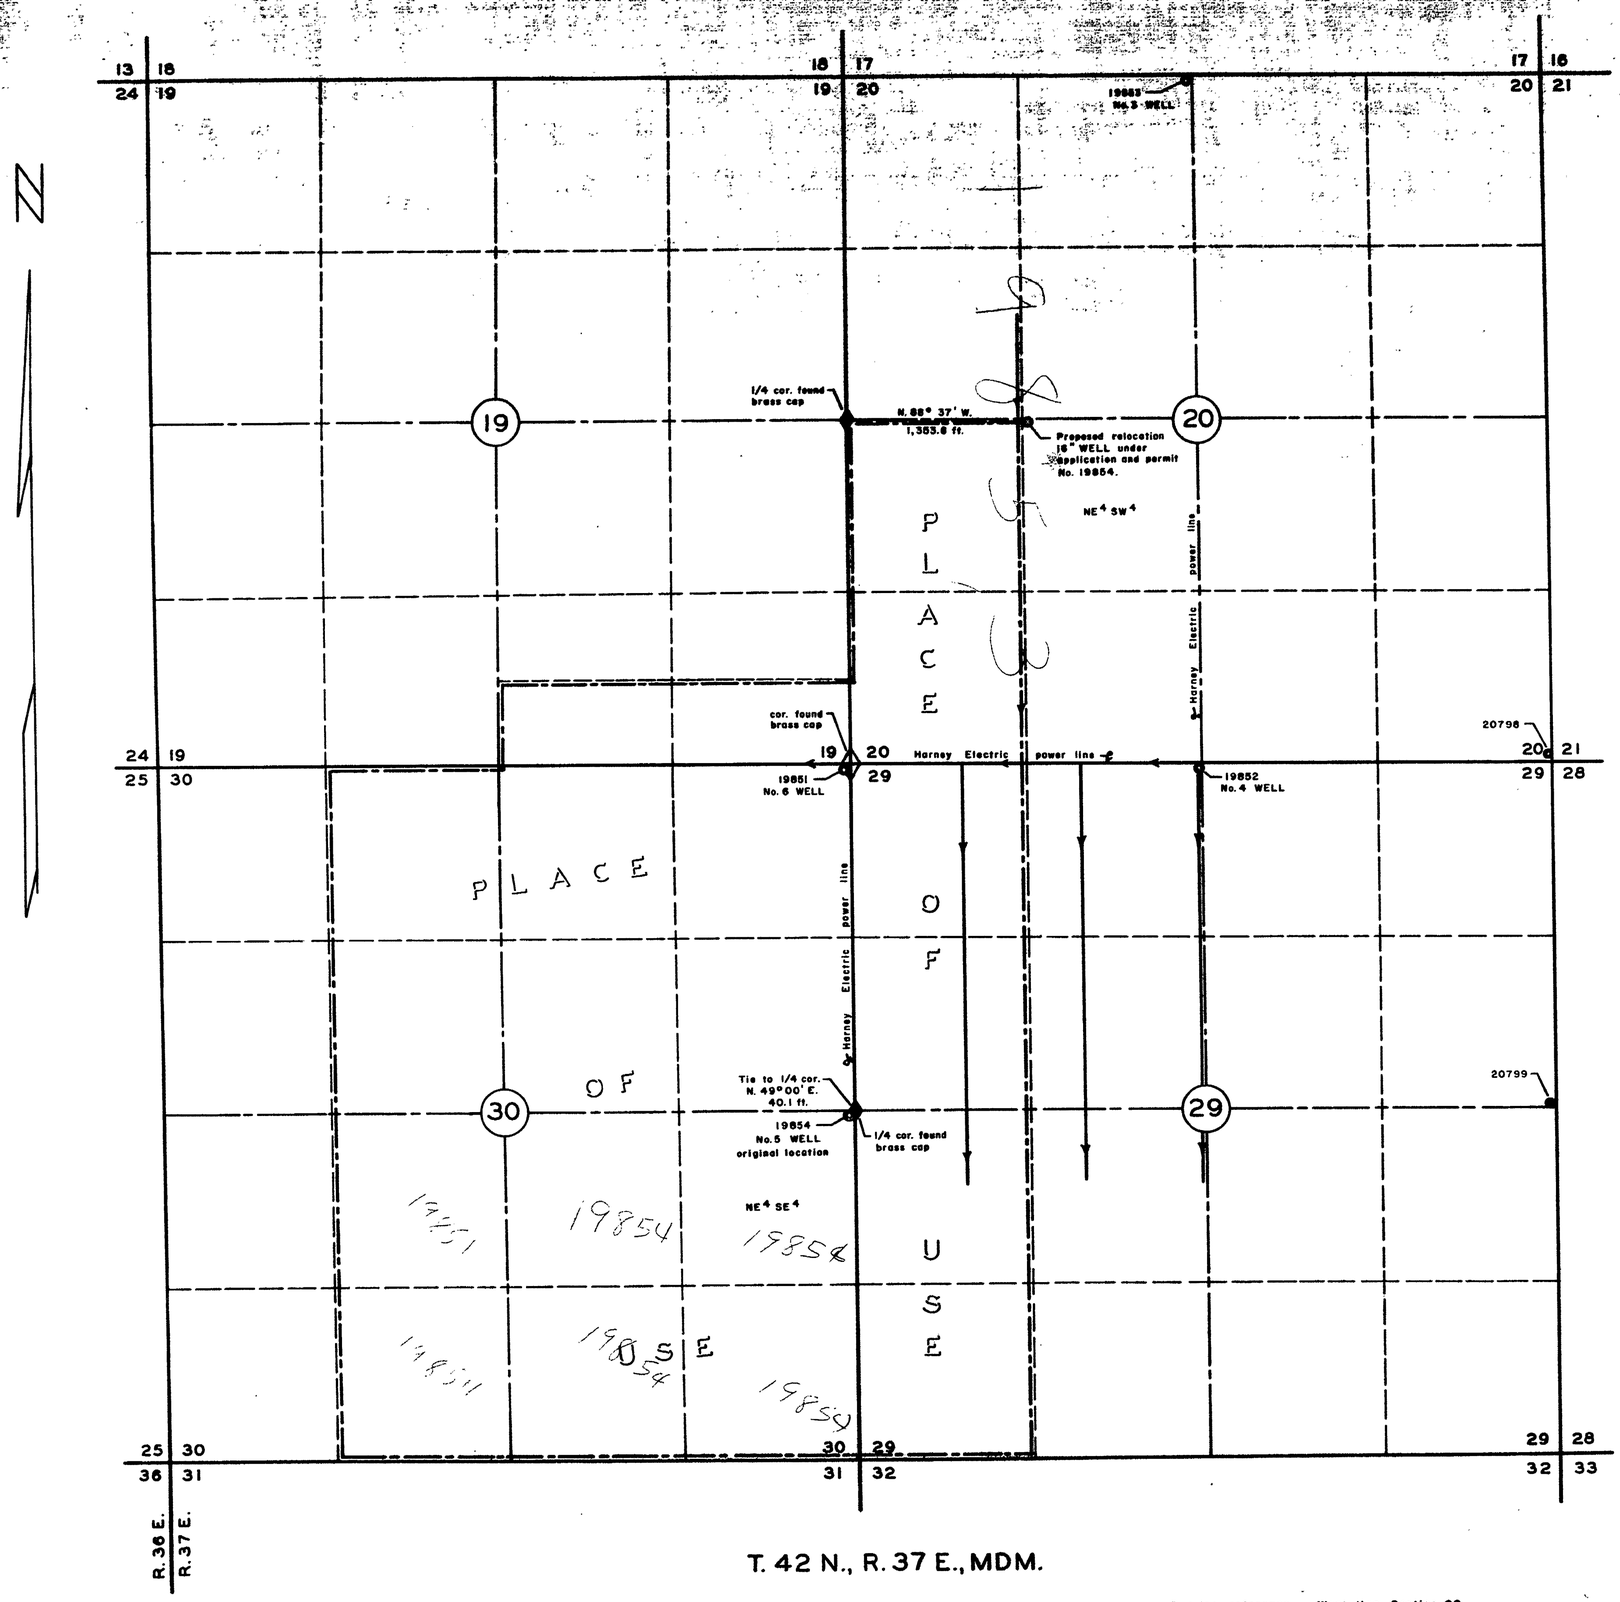

T. 42 N., R. 37 E., MDM.

Bearing reference — West line Section 20, T. 42 N., R. 37 E., MDM from G.L.O. Dependent Resurvey, 1954. N. 0° 30' E.

STATE OF NEVADA SS
COUNTY OF HUMBOLDT

I, *William J. Newman*, being first duly sworn, depose and say that this map, consisting of one sheet, has been correctly drawn to the designated scale from field notes of a survey made by me on the *21 st* day of *August*, 1963 to make application to change point of diversion and place of use under Permit No. 19854; that it truly and correctly represents the proposed location and extent of the works used to divert water from *underground*, in *Humboldt* County, by *UNION DEVELOPMENT COMPANY, INC.* for irrigation and domestic purposes. That the proposed point of diversion, the approximate location and size of the diverting well, all reservoirs or basins, the location and names of all other works which will cross or connect with the proposed works, and the boundary of all lands, showing by 40-acre subdivisions the areas proposed to be irrigated, are fully and correctly designated thereon.

William J. Newman
State Water Right Surveyor No. 285

Subscribed and sworn to before me this *24th* day of *August*, 1963

Dorothy Leighton
Notary Public in and for Humboldt County, Nevada.

My Commission Expires *9-19-65*

SCALE 1 IN. — 600 FT.

500 0 1000 2000

FILED
Aug 30, 1963
STATE ENGINEER'S OFFICE

'63 AUG 30 PM 1 04

25832

MAP TO ACCOMPANY APPLICATION TO CHANGE POINT OF DIVERSION AND PLACE OF USE UNDER PERMIT No. 19854 FOR IRRIGATION AND DOMESTIC USE BY UNION DEVELOPMENT COMPANY, INC. FROM UNDERGROUND

25832 File 21495