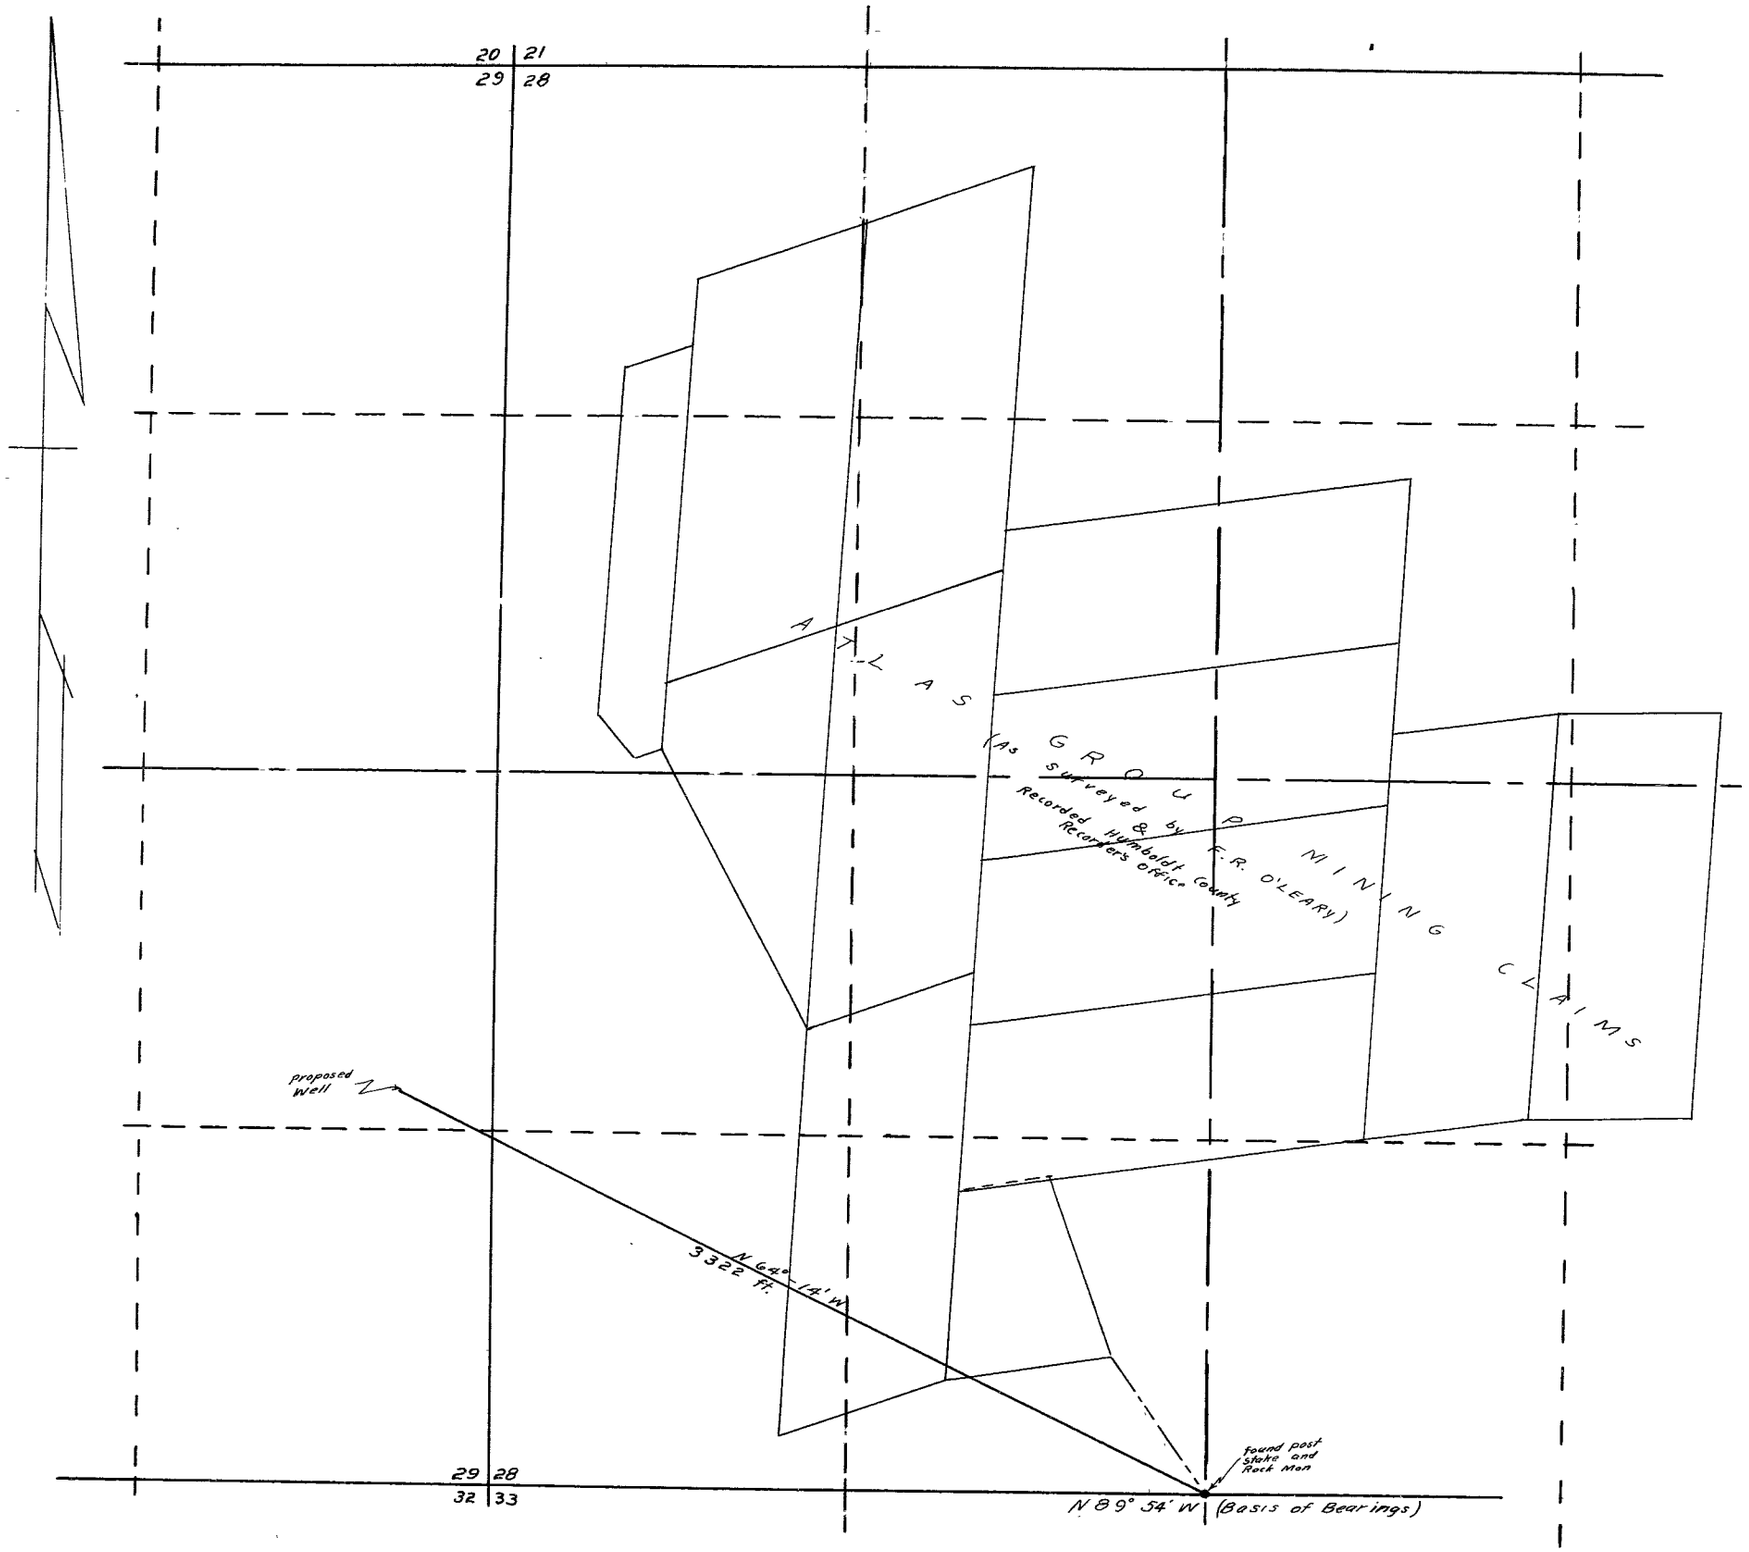

T. 36 N., R. 35 E. M.D.B.&M.

State of Nevada
County of Humboldt } ss.

I, J. R Caldwell, being first duly sworn, depose and say that this map has been correctly drawn to the designated scale from field notes of a survey made by me between the 26th day of August, 1963 and the 30th day of August, 1963; that it truly and correctly represents the location and extent of the proposed works used to divert water from an underground source, in Humboldt County, by L. C. Douglas for mining, milling and domestic purposes That the proposed point of diversion and the location and names of all other works or streams which are crossed by or connected with said works, are fully and correctly designated hereon.

J R Caldwell
State Water Right Surveyor

Subscribed and sworn to before me this 3rd day of September, 1963

Alonzo Leighton
Notary Public in and for the County of Humboldt Nevada

My Commission expires 7/19/65

300 0 300 600 900 1200

1963 SEP 4 AM 9 52

FILED
Sept. 4, 1963
STATE ENGINEER'S OFFICE

MAP

To Accompany Application To Appropriate Water for Mining, Milling & Domestic

by L.C. Douglas

from an underground source In Humboldt County, Nevada

21498