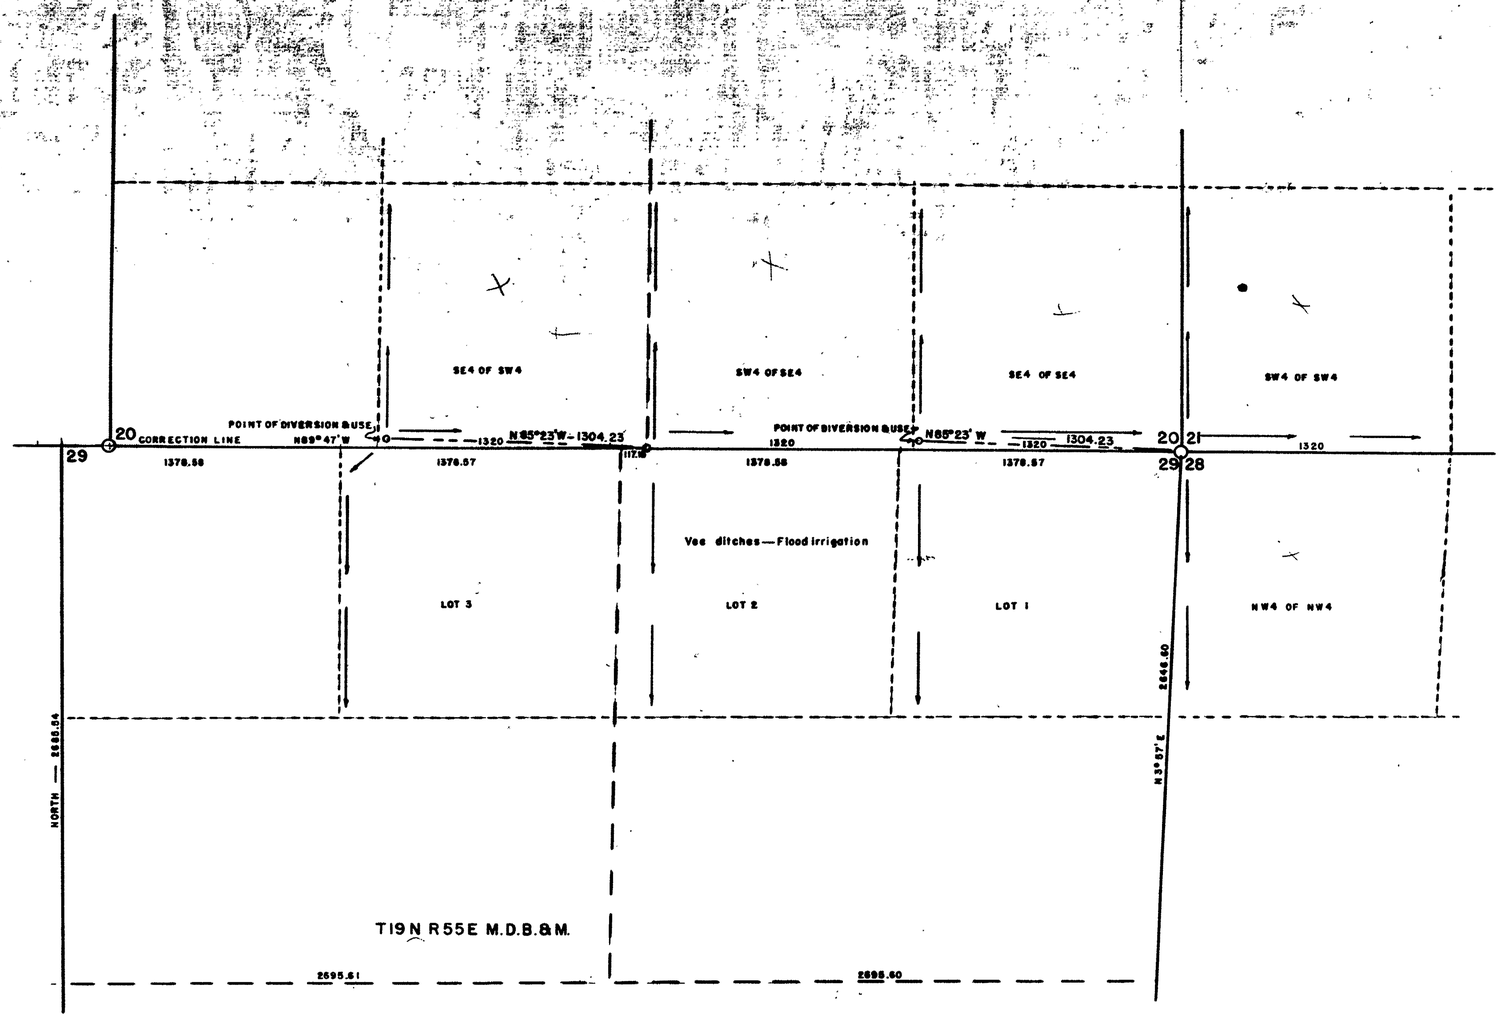

Basis of Bearings

State of Nevada
County of White Pine } ss.

I, J.V. Caselli, being first duly sworn, depose and say that this map consisting of ...1... sheets, numbered from 1 to ..0..., inclusive, has been correctly drawn to the designated scale from field notes of a survey made by me between the ..6... day of ...Sept....., and the ...7... day of .....Sept....., 1963, that it truly and correctly represents the proposed location and extent of the works used to divert water from Underground Source ....., in White Pine..... County, by Dorothy S. Coffee, for irrigation purposes. That the proposed point of diversion, the approximate location and size of the diverting channel, all reservoirs or basins, the location and names of all other works which will cross or connect with the proposed works, and the boundary of all lands, showing by 40 acre subdivisions the areas proposed to be irrigated, are fully and correctly designated thereon.

J. V. Caselli
STATE WATER RIGHT SURVEYOR

Subscribed and sworn to before me this 27th day of Sept....., 1963

[signature]
NOTARY PUBLIC IN AND FOR WHITE PINE COUNTY, NEVADA

FILED
Sept. 30, 1963
STATE ENGINEER'S OFFICE

STATE ENGINEER
1963 SEP 30 AM 9:54

0 400 800 1200 1600 2000

MAP TO ACCOMPANY
APPLICATION TO APPROPRIATE WATER
FOR
DOMESTIC & IRRIGATION
FROM
UNDERGROUND SOURCE
BY
DOROTHY S. COFFEE
Lubbock, Texas

SCALE 1" = 400 FT.

SURVEYED BY —
J.V. CASELLI R.E. 461
ELY, NEVADA

21500