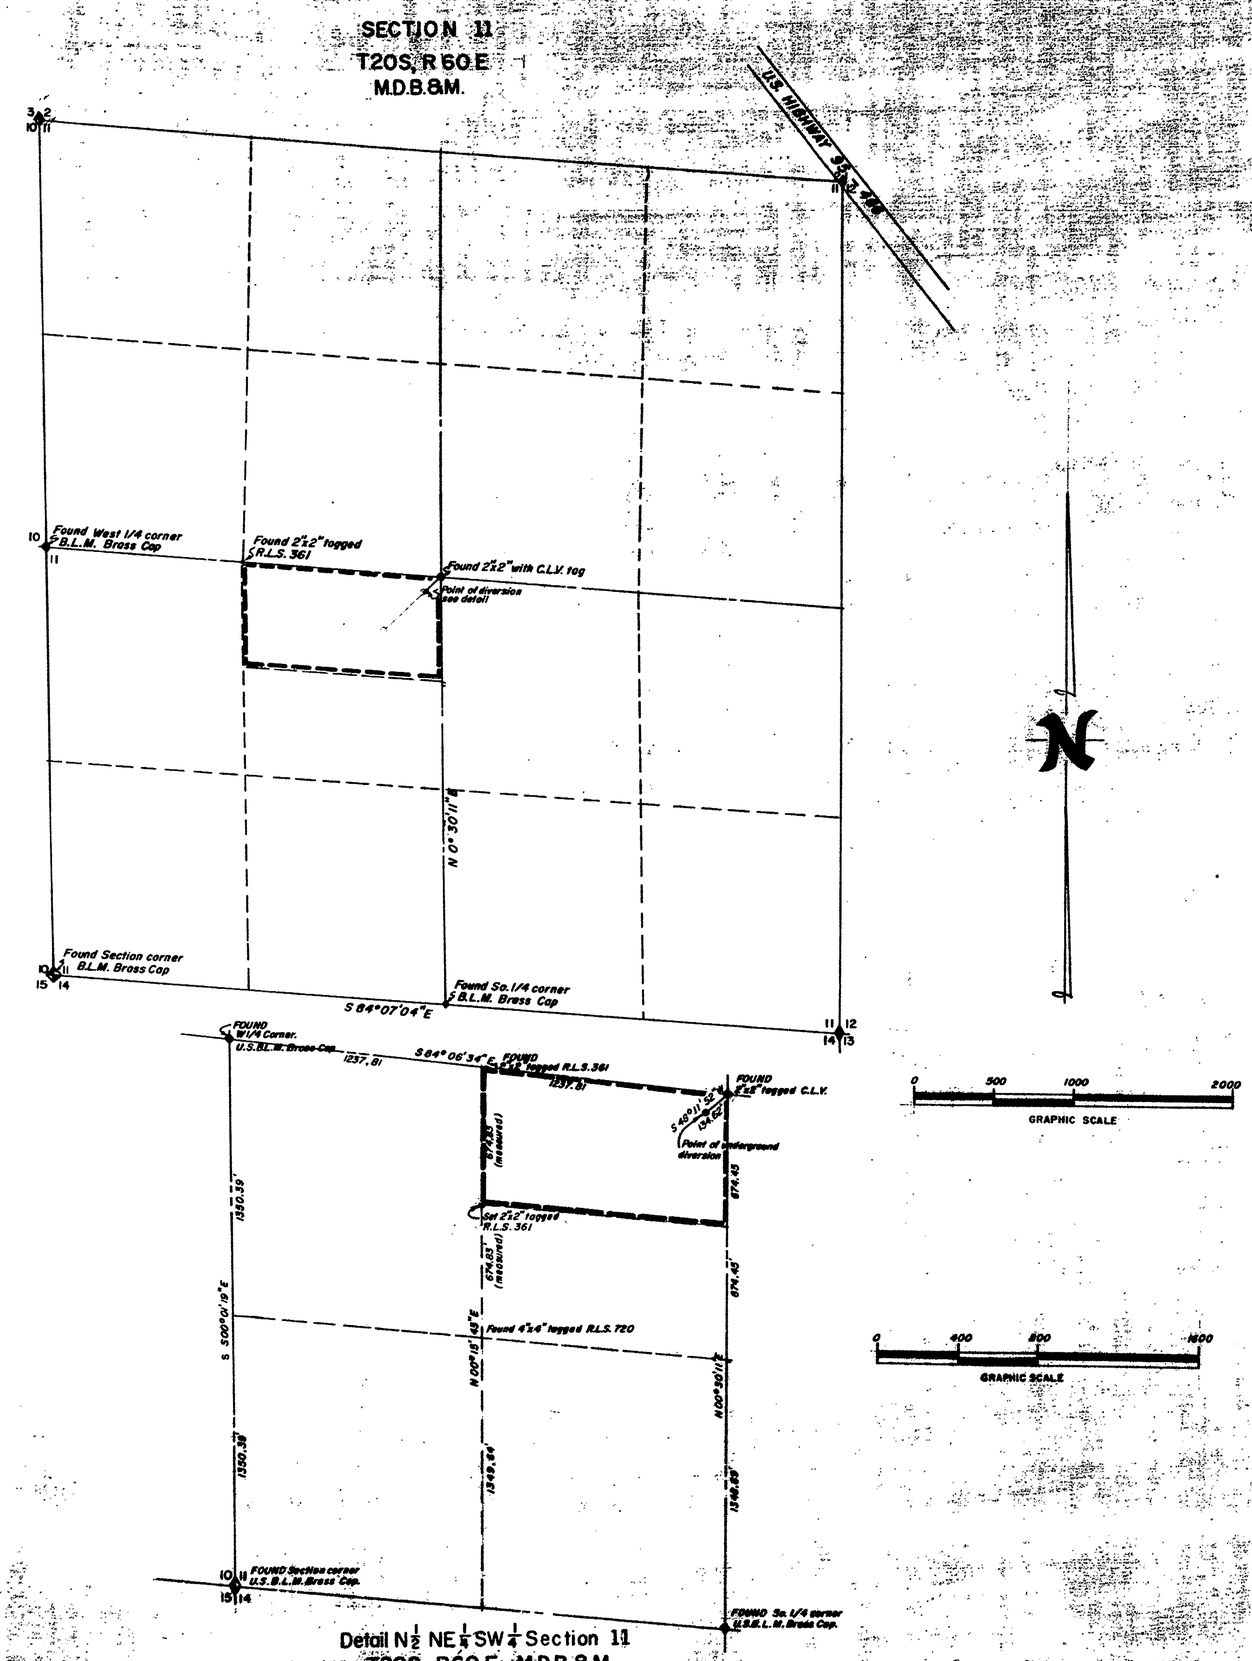

Detail N½ NE¼ SW¼ Section 11
T20S, R60E M.D.B.&M.

BASIS OF BEARINGS

The Basis of Bearings for this survey is the bearing of the East line of the SW1/4 section 11, T20S, R60E, M.D.B.&M. shown as N00°30'11"E as shown on map in File 2, Page 62, R.P.E. Surveys in the office of the Clark County Recorder.

ENGINEER'S CERTIFICATE

STATE OF NEVADA }
COUNTY OF CLARK } SS

I Frank D. Rathbun Jr. first being duly sworn, depose and say this map consisting of one sheet, has been correctly drawn to the designated scale from notes of a survey made by me and completed on the 27th day of July 1963, and that it correctly represents the proposed location and extent of the works used to divert water from the Las Vegas Artesian Basin in Clark County Nevada, by the Las Vegas Valley Water District for Municipal Supply and Domestic use; that the proposed point of diversion, the approximate location of the diverting channel and all other works which will cross or connect with the proposed works are fully and correctly shown hereon.

Frank D. Rathbun Jr.
STATE WATER RIGHT SURVEYOR

Subscribed and sworn before me this 7th day of August 1963

Mary Jean Baragin
NOTARY PUBLIC IN FOR CLARK COUNTY NEVADA

My commission expires July 28, 1966

FILED
Sept. 11, 1963
STATE ENGINEER'S OFFICE

LEE
STATE ENGINEER

1963 SEP 11 AM 9:51

MAP TO ACCOMPANY
APPLICATION TO APPROPRIATE WATER
FOR MUNICIPAL SUPPLY AND
DOMESTIC USE
by
The Las Vegas Valley Water District
from
Las Vegas Artesian Basin, Clark County Nevada

21512