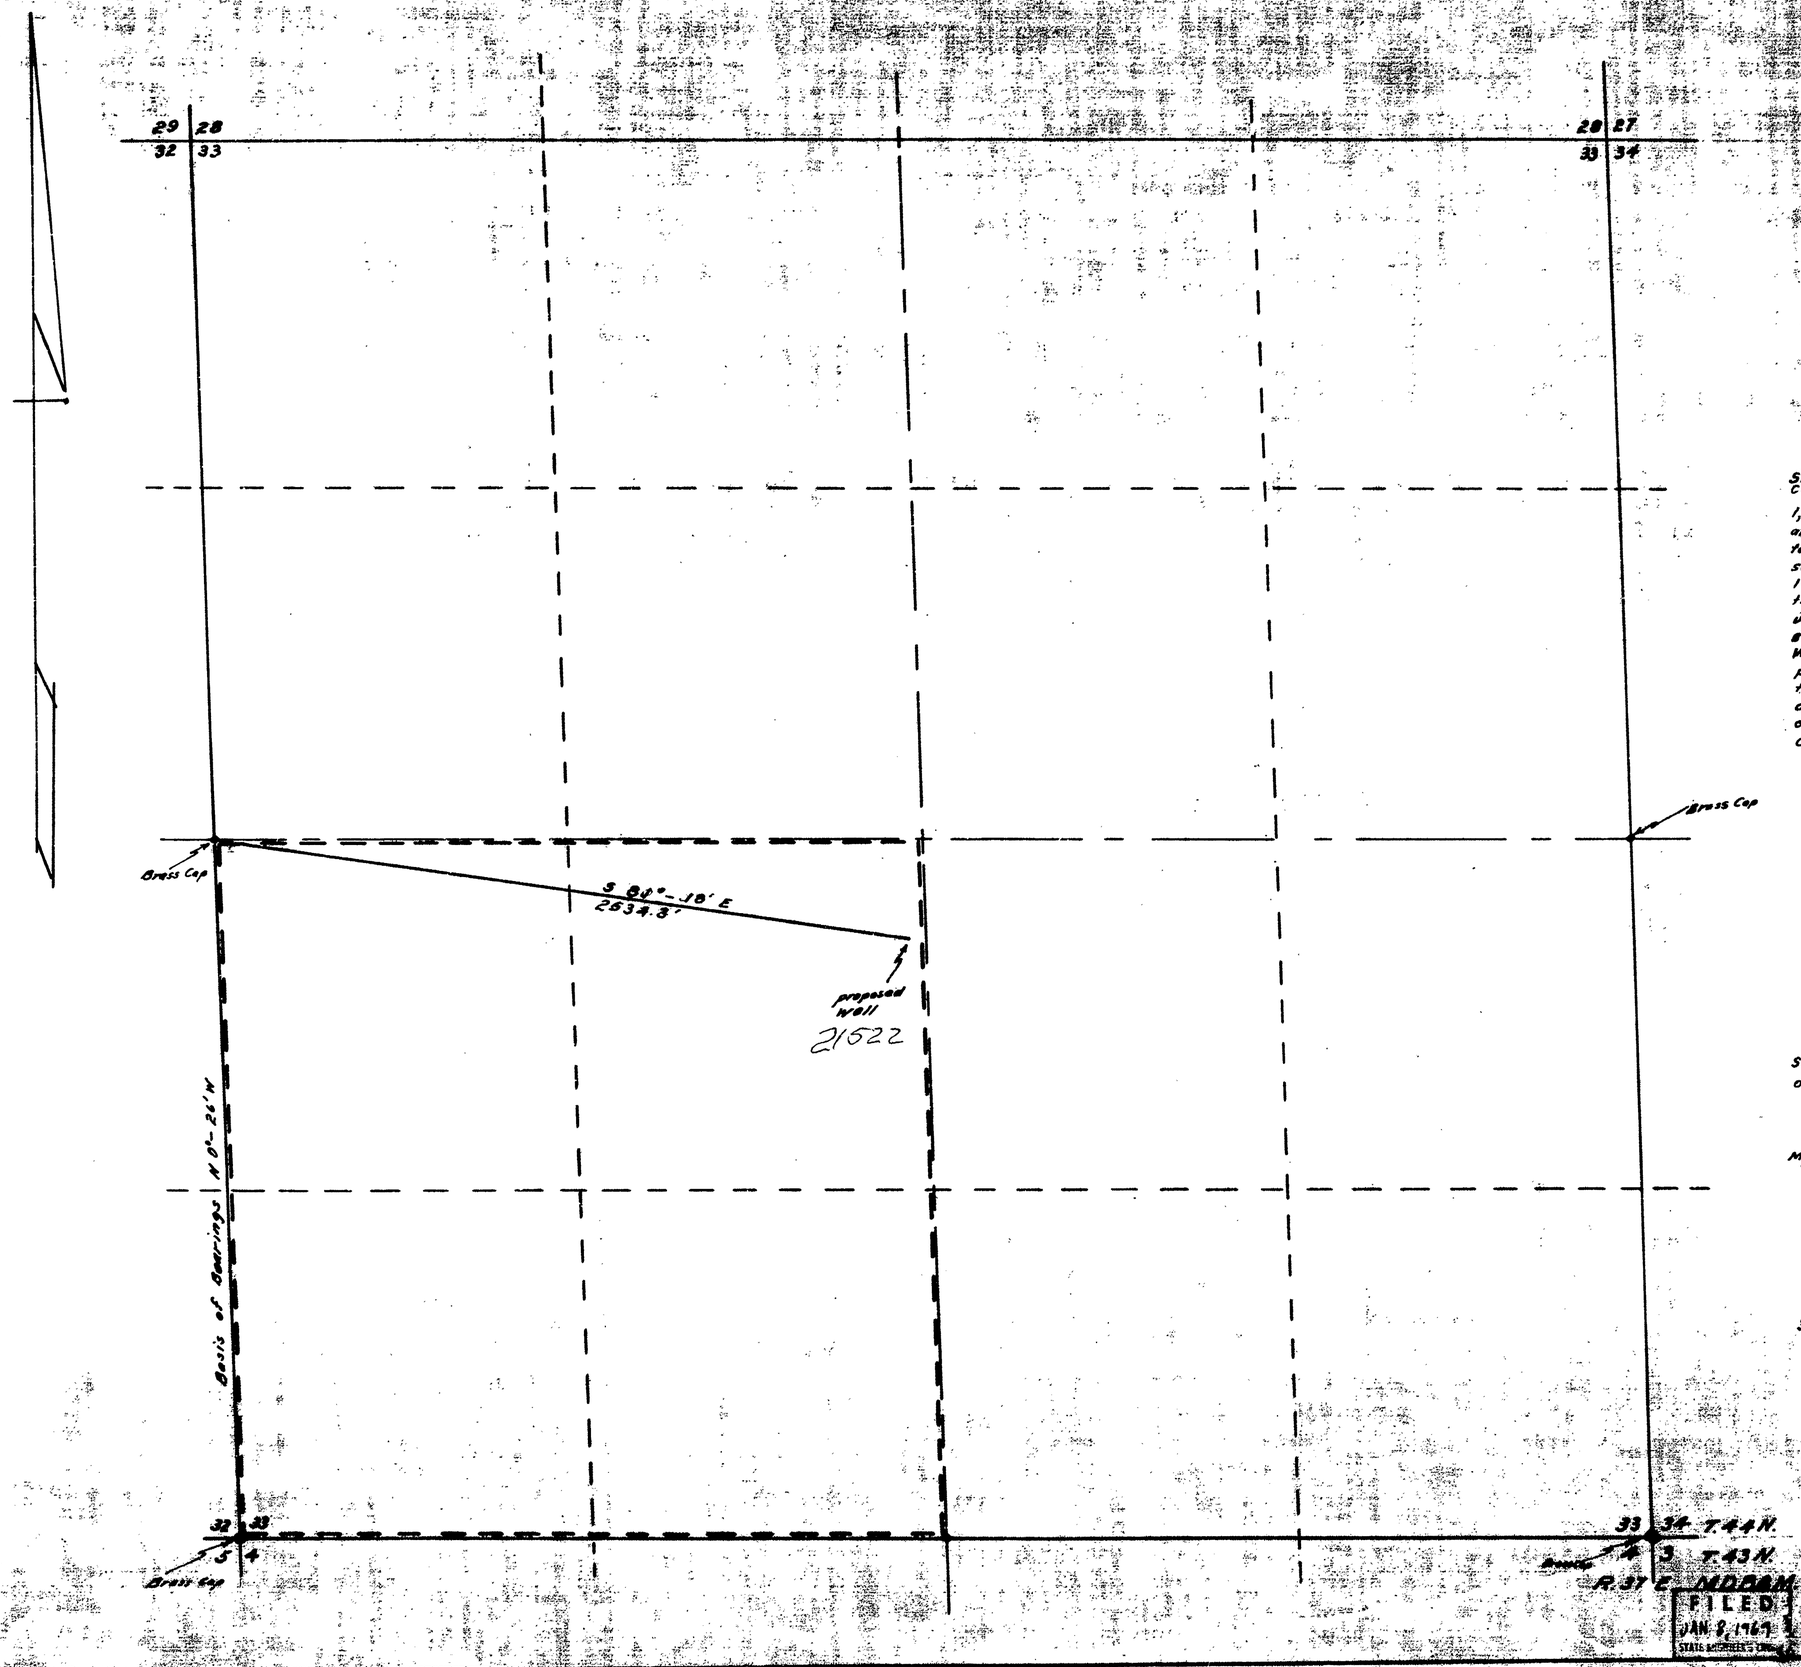

State of Nevada
County of Humboldt } s s.

I, J.R. Coldwell, being first duly sworn, depose and say that this map has been correctly drawn to the designated scale from field notes of a survey made by me on the 31st day of December, 1963; that it truly and correctly represents the location and extent of the proposed works used to divert water from an underground source, in Humboldt County, by Alta M. Woodworth for irrigation and domestic purposes. That the proposed point of diversion, the place of use and the location and names of all other works or streams which are crossed by or connected with the said works are fully and correctly designated thereon.

J.R. Coldwell
State Water Right Surveyor

Subscribed and sworn to before me this 2nd day of January, 1964

Donalson Langley
Notary Public in and for Humboldt County, Nevada

My commission expires 9/19/65

Scale 1" = 300'

300 0 300 600 900 1200

FILED
JAN 8, 1964
STATE ENGINEER'S OFFICE

MAP

To Accompany Application to Appropriate Water for Irrigation & Domestic Purposes

By: Alta M. Woodworth

From: An Underground Source in Humboldt County, Nevada

21522