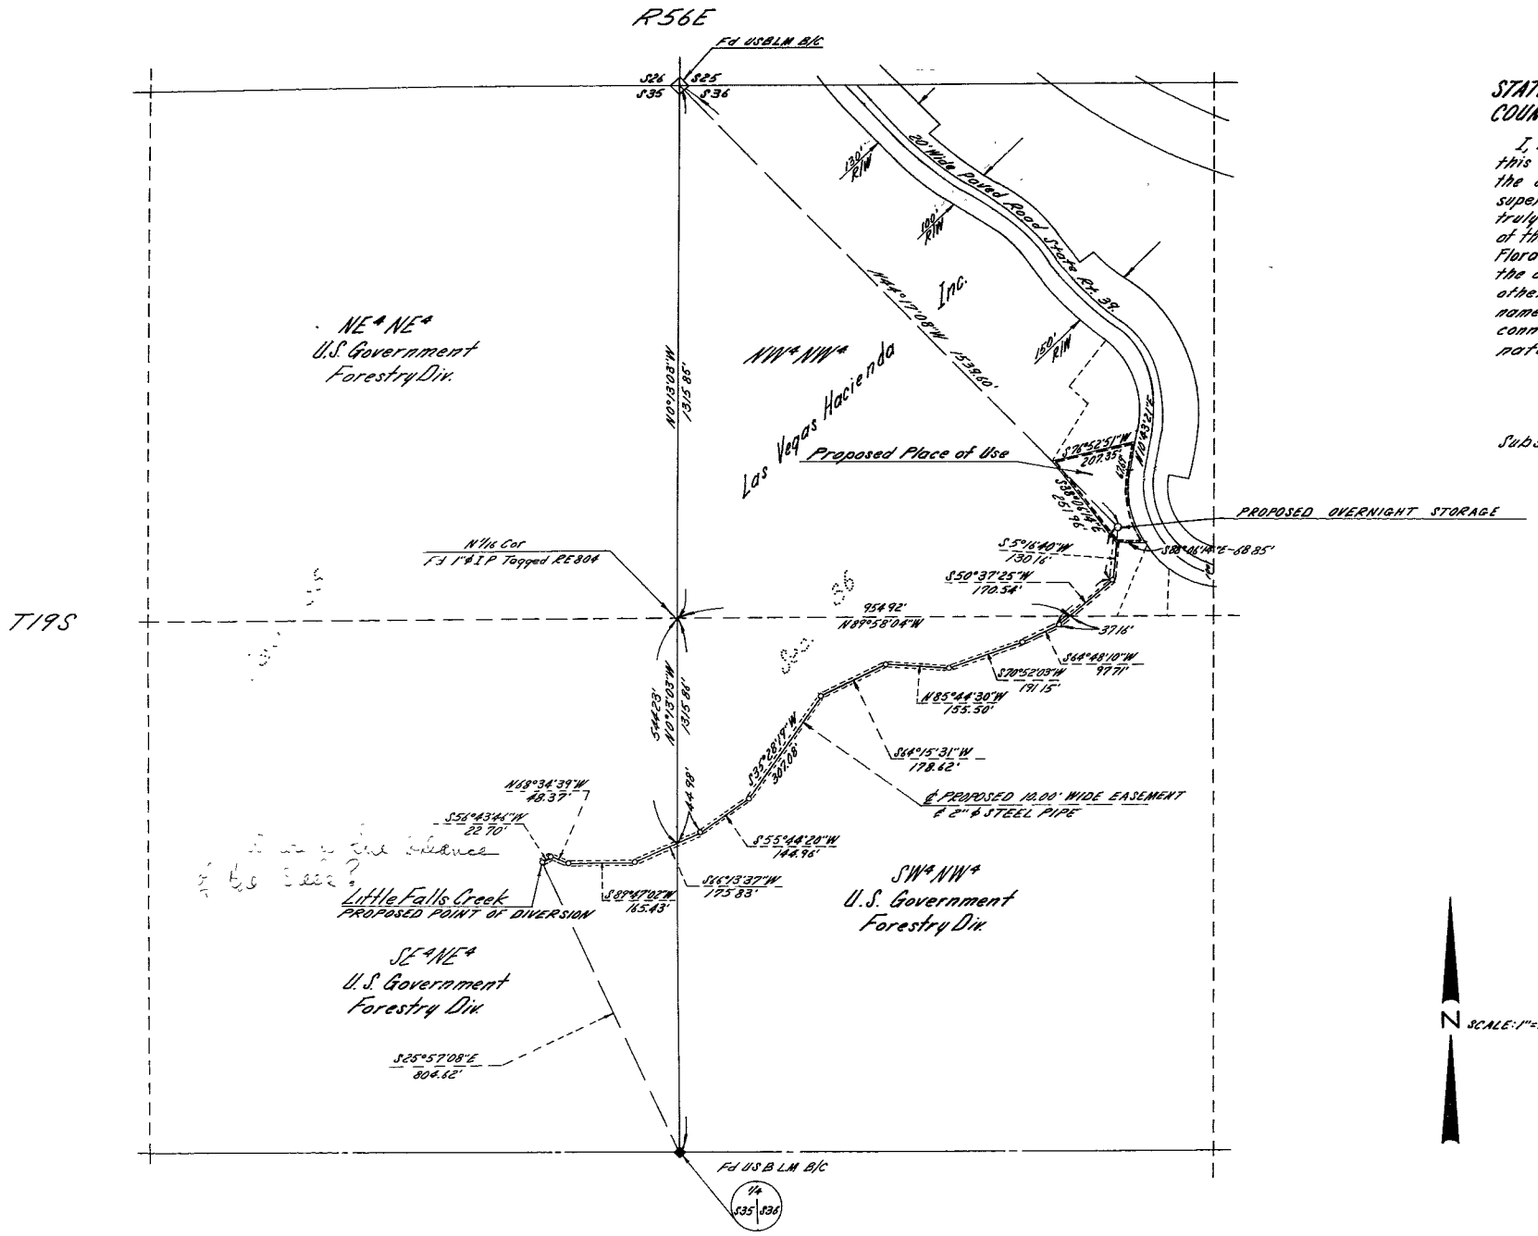

E½ NE¼ Sec. 35 & W½ NW¼ Sec. 36
T19S, R56E, M.D.B.M.
CLARK COUNTY, NEVADA

STATE of NEVADA }
COUNTY of CLARK } ss.

I, Benjamin L. Ortiz, being first duly sworn, depose and say that this map, consisting of one sheet, has been correctly drawn to the designated scale from field notes of a survey made under my supervision and direction on the 18th day of November, 1963; that it truly and correctly represents the proposed location and extent of the works used to divert water from ~~live water sources~~ Little Falls Stream by Flora Dungan for Domestic Use; that the proposed point of diversion, the approximate location and size of the diverting channel or other conduit, the place and manner of use, and the location and names of all other works or streams which are crossed by, or connected with the said works, are fully and correctly designated thereon.

Benjamin L. Ortiz
State Water Right Surveyor

Subscribed and sworn to before me this 5th day of December, 1963

Henry H. Lansour
Notary Public in and for Clark County Nevada.
My Commission expires August 30, 1966.

GRAPHIC SCALE

FILED
DEC 10, 1963
STATE ENGINEER

1963 DEC 10 AM 9 57

MAP
To Accompany Application to Appropriate Water for Domestic Use By Flora Dungan from ~~Live Water Sources~~ Little Falls Stream
Clark County, Nevada.

Application No.

21532