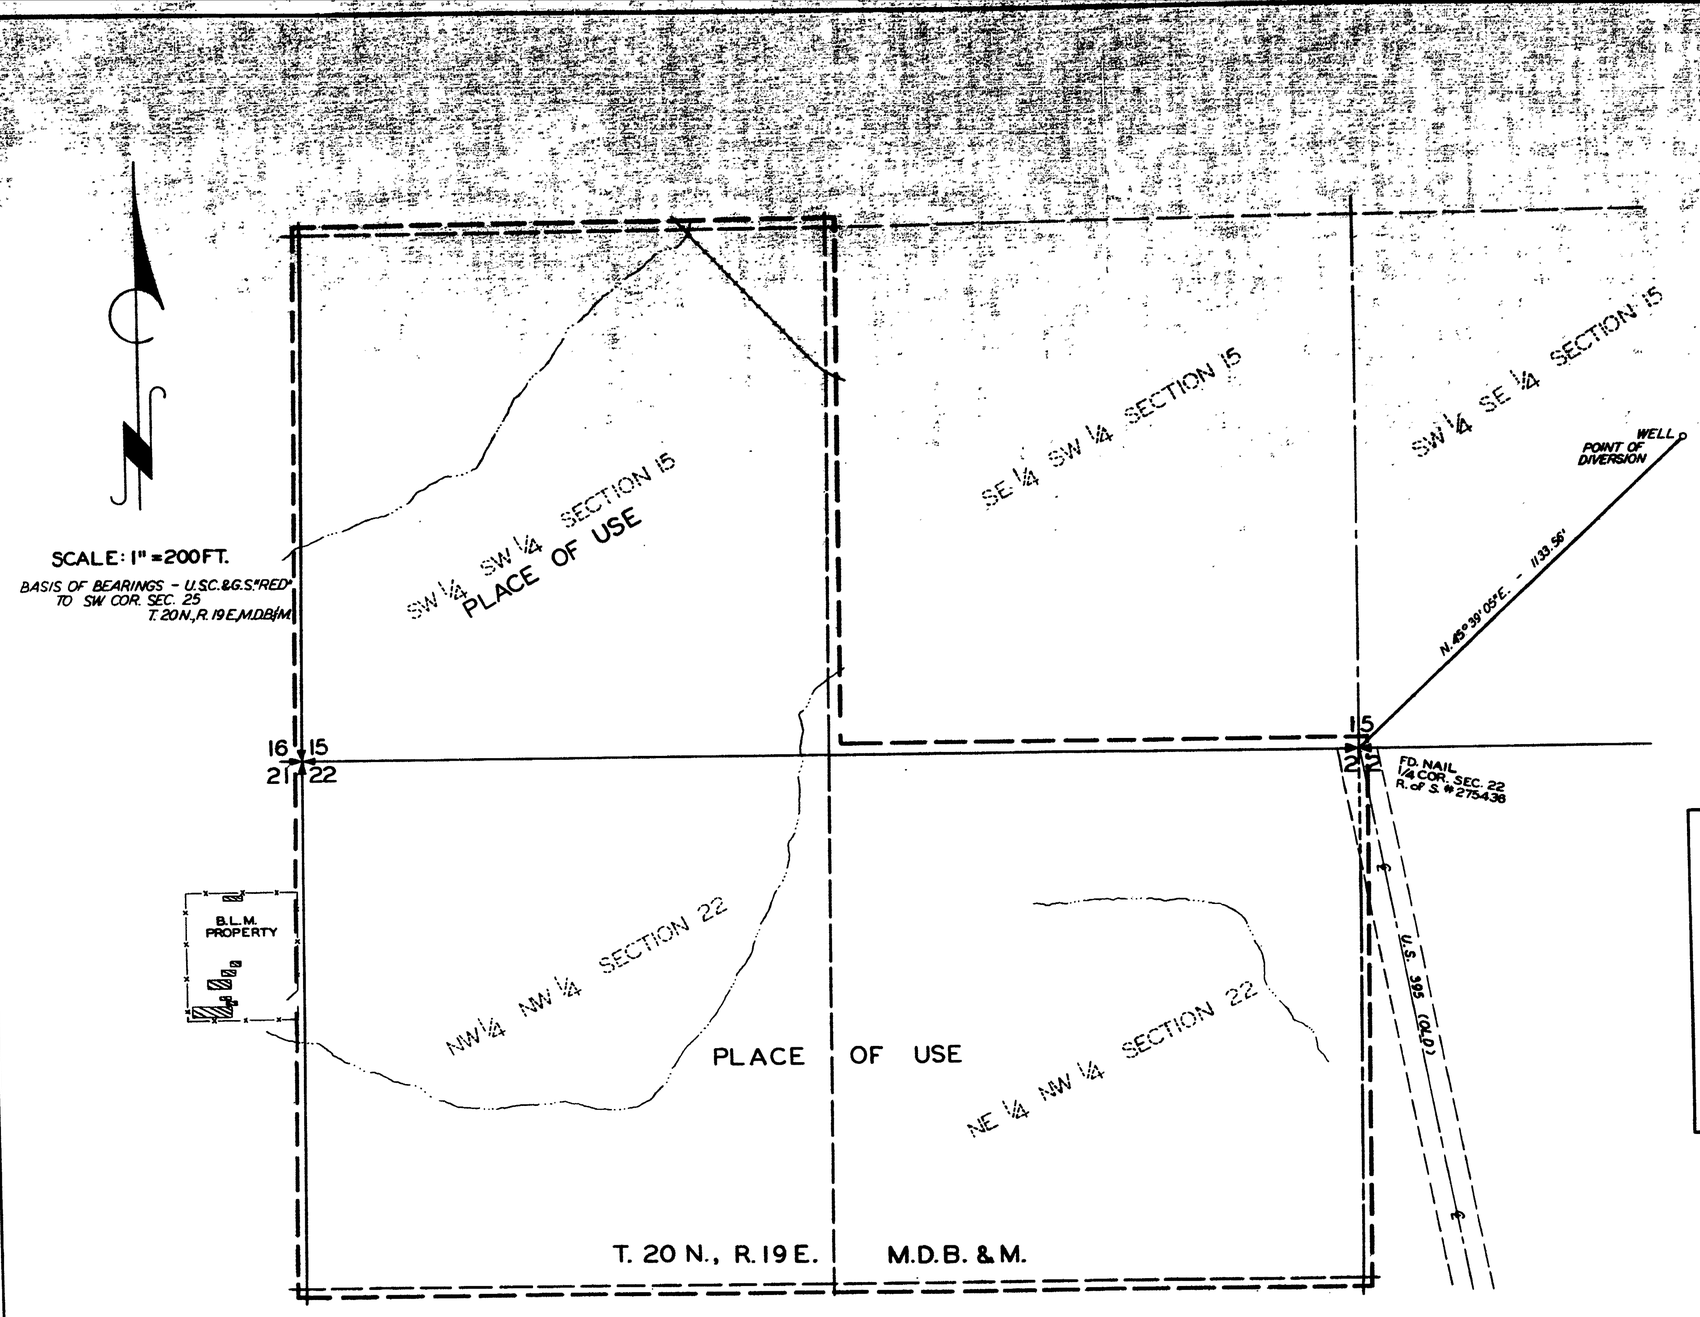

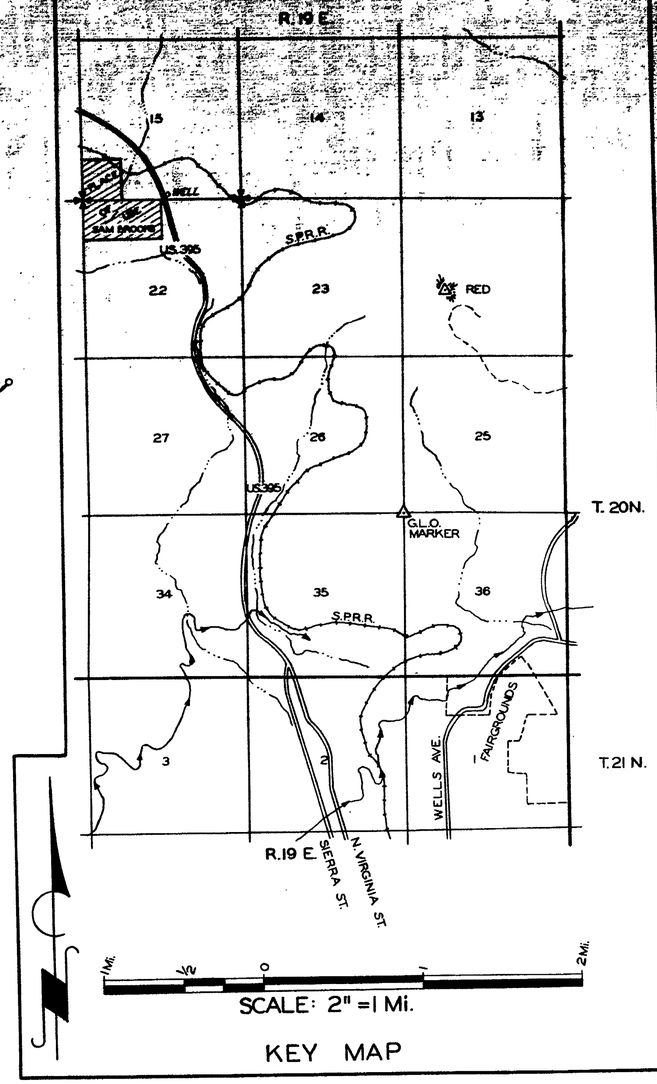

STATE OF NEVADA
COUNTY OF WASHOE ss

I, EUGENE C. SPROUT, being first duly sworn, depose and say that this map, consisting of one (1) sheet, has been correctly drawn to the designated scale from field notes of a survey made by me, or under my supervision and direction, between the 1st day of October, and the 10th day of October, 1963; that it truly and correctly represents the proposed location and extent of the works used to divert water from an underground source in WASHOE COUNTY, by Donald E. Duke, Richard E. Munn and Richard Wiseman (North Reno Heights Subdivision) for quasi-municipal (sub'n) purposes. That the proposed point of diversion, the approximate size and location of the diverting channel, all reservoirs or basins, the locations and names of all other works which will cross or connect with the proposed works, and the boundary of all lands, showing by forty (40) acre subdivisions the areas proposed to be irrigated, are fully and correctly designated thereon.

EUGENE C. SPROUT
STATE WATER RIGHTS SURVEYOR #257

Subscribed and sworn to before me this 7th day of November, 1963

Ronald A. Byrd
NOTARY PUBLIC
IN AND FOR SAID COUNTY AND STATE

My commission expires
Jan 8, 1966

PLACE OF USE

SW ¼ SW ¼
SECTION 15

NW ¼ NW ¼
NE ¼ NW ¼
SECTION 22

T. 20 N., R. 19 E. M.D.B.&M.

STATE ENGINEER
1963 NOV 8 AM 9 16

FILED
Nov. 8, 1963
STATE ENGINEER'S OFFICE

MAP
TO ACCOMPANY APPLICATION TO APPROPRIATE WATER FROM AN UNDERGROUND SOURCE FOR QUASI-MUNICIPAL (SUBDIVISION) PURPOSES BY DONALD E. DUKE, RICHARD E. MUNN, & RICHARD WISEMAN
(NORTH RENO HEIGHTS SUBDIVISION)

SPROUT ENGINEERS INC.
1715 B STREET
SPARKS, NEVADA

OCTOBER 22, 1963
JOB No. 7507-A-63

21538