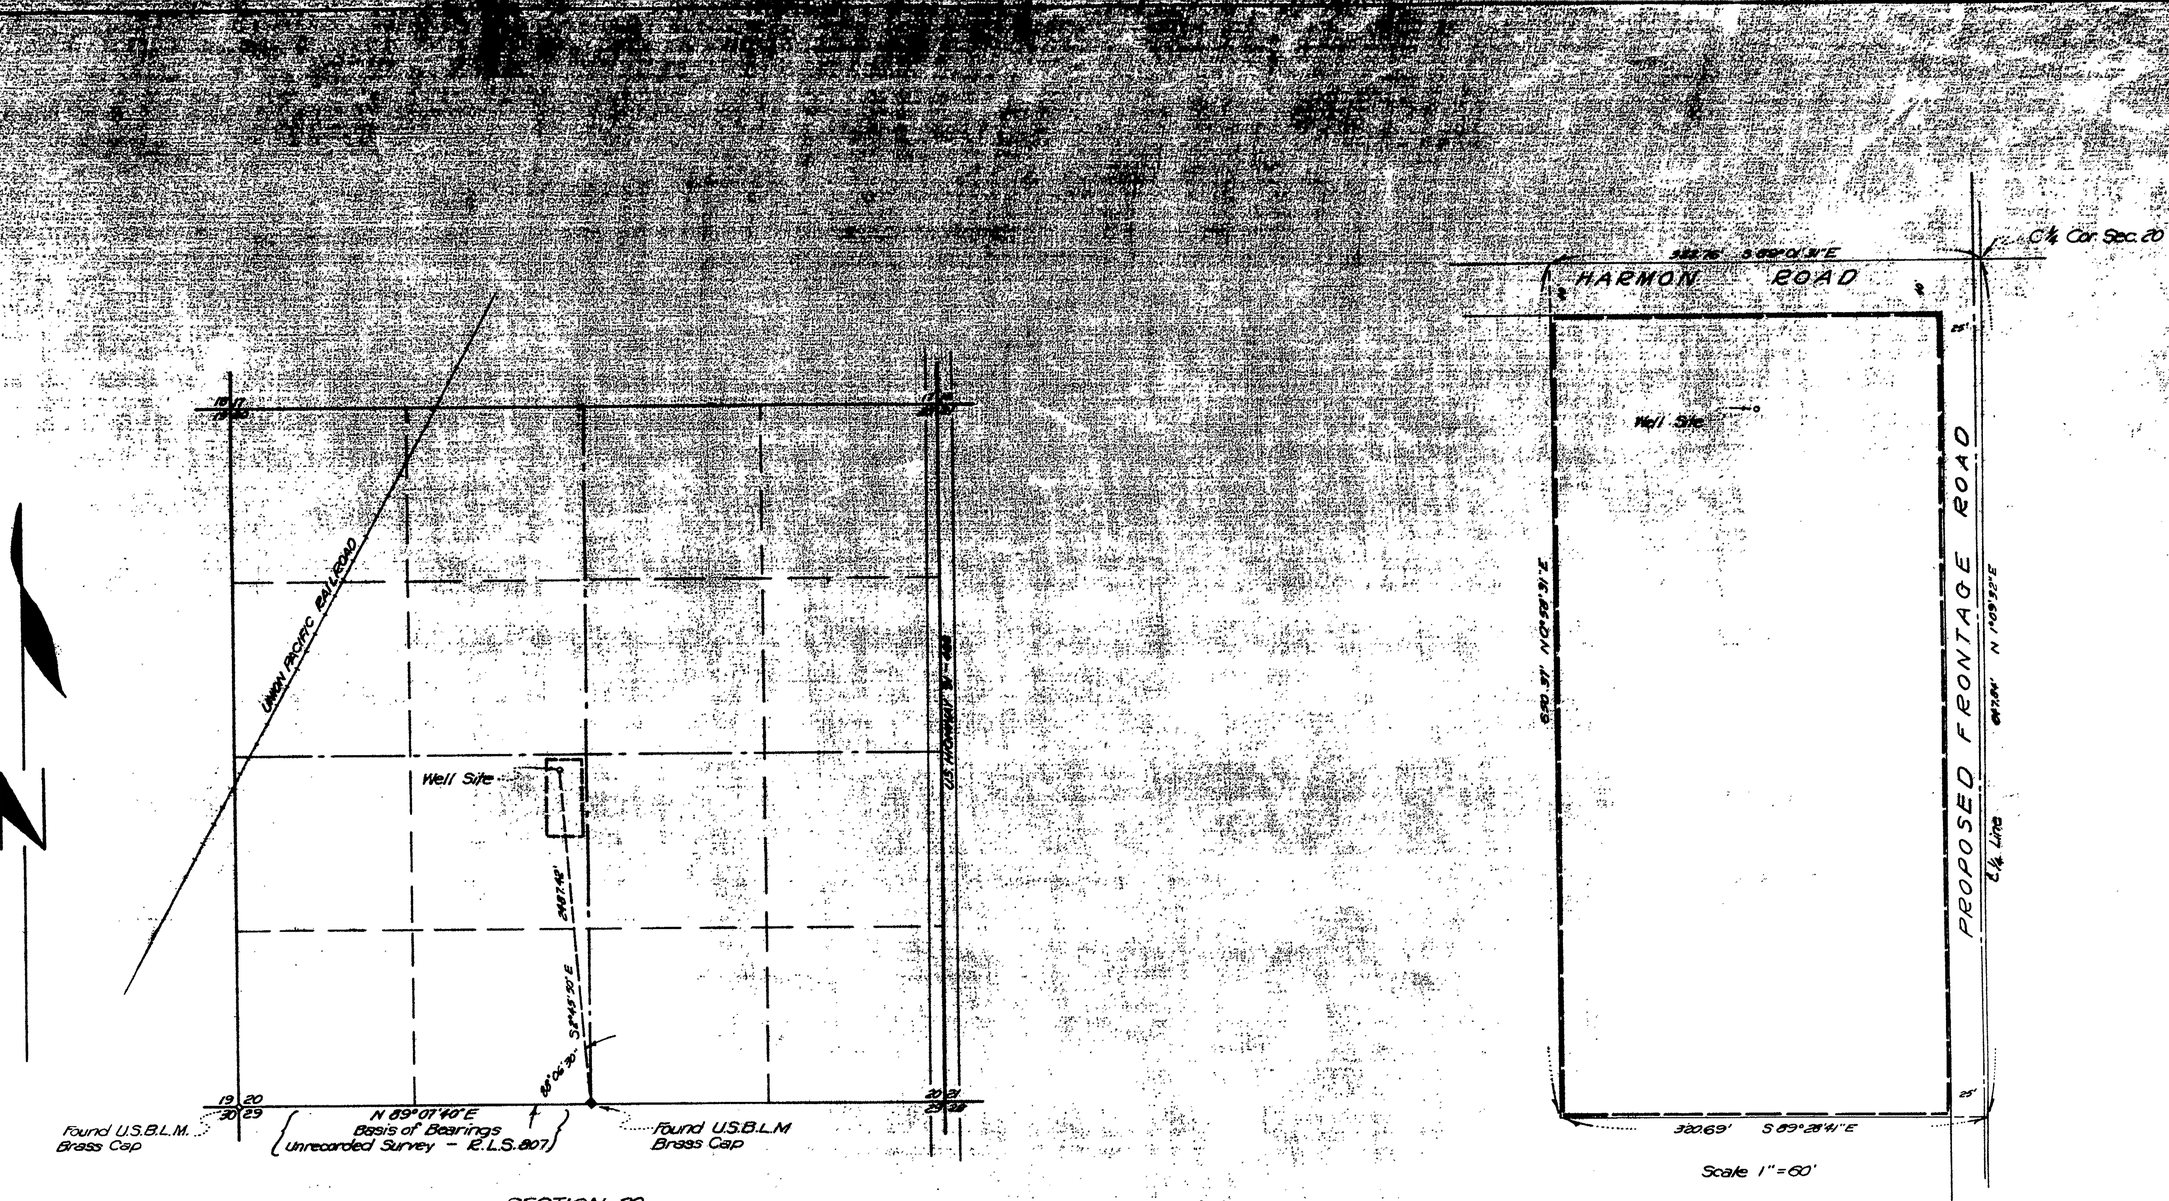

SECTION 20
T.21S., R61E., M.D.B. & M.
Clark County, Nevada

CERTIFICATE

State of Nevada }
County of Clark } ss.

I, Jack K. Leavitt, being first duly sworn, depose and say that this map, consisting of one sheet, has been correctly drawn to the designated scale from field notes of a survey made by me on the 17th day of April, 1963, that it truly and correctly represents the proposed location and extent of the works used to divert water from an underground source in Clark County, by John Ruger Jr. for commercial (office building) and domestic purposes; that the point of diversion, the approximate size and location of the diverting channel, all reservoirs or basins, the location and names of all other works which will cross or connect with the proposed work and the boundary of all lands proposed to be developed are fully and correctly designated thereon.

Jack K. Leavitt
State Water Right Surveyor

Subscribed and sworn before me this 26 day of April 1963.

Mildred N. Leavitt
Notary Public in and for
Clark County, Nevada

My commission expires June 8, 1963

FILED
Sept. 26, 1963
STATE ENGINEER'S OFFICE

STATE ENGINEER

1963 SEP 26 PM 9 09

MAP TO ACCOMPANY APPLICATION
TO APPROPRIATE WATER
FOR: Commercial (office building) and domestic purposes.
FROM: Underground source - Las Vegas Artesian Basin, Clark County, Nevada
BY: John Ruger Jr.

Surveyed by Jack K. Leavitt
Registered Professional Engineer
Land Surveyor R.L.S. 807

21550