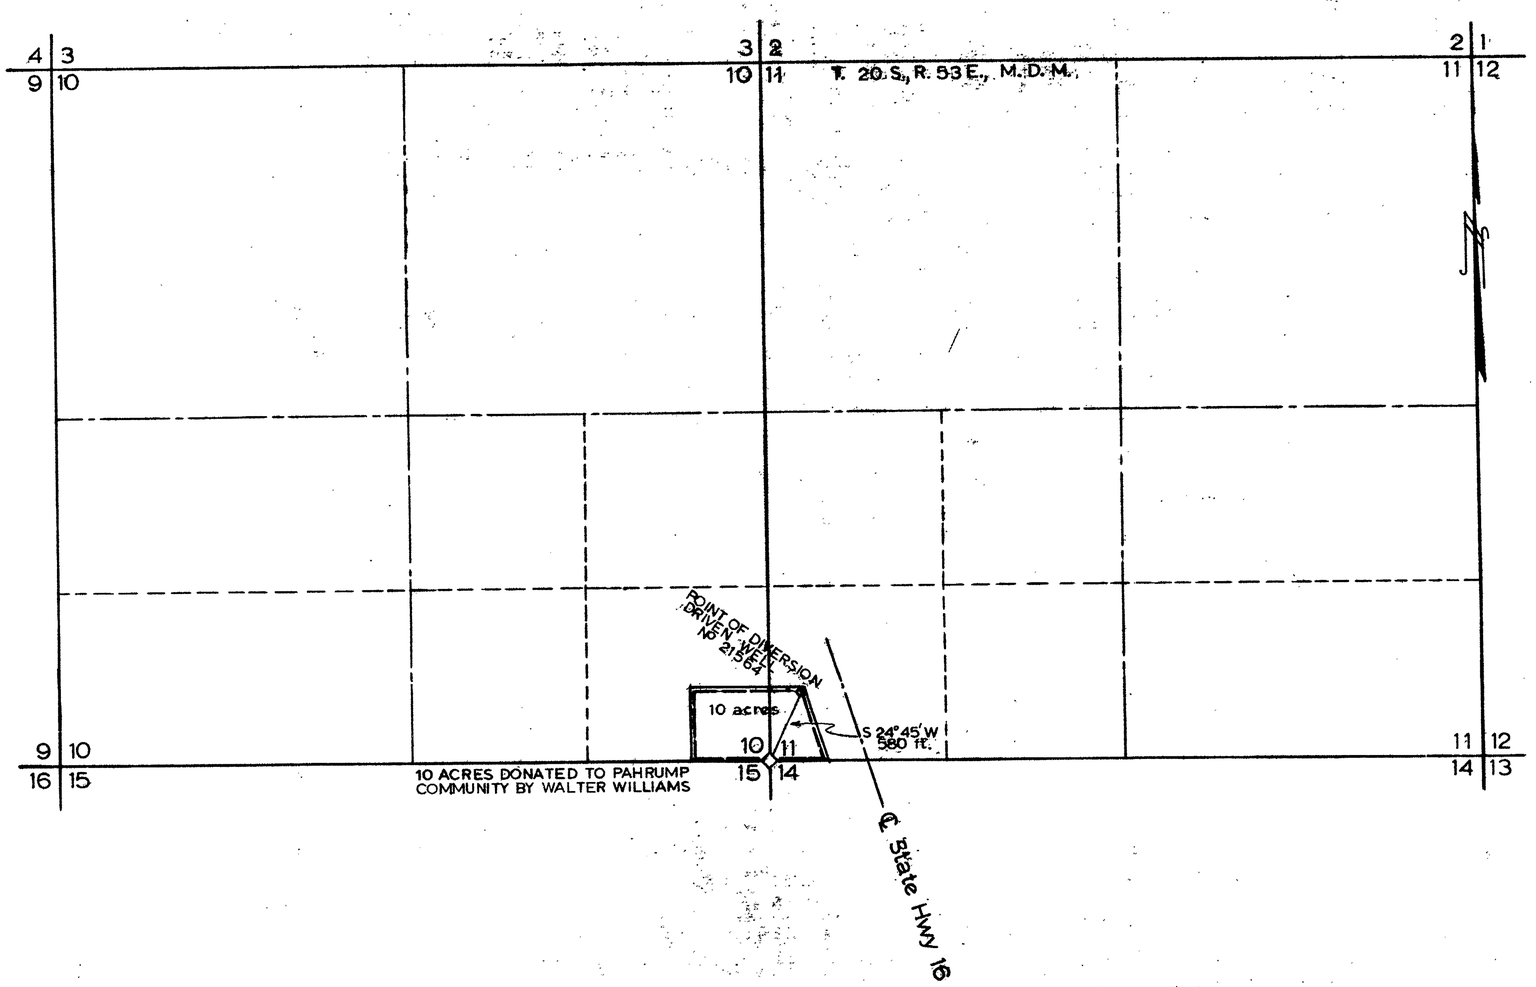

STATE OF NEVADA
COUNTY OF NYE } SS

I, Harry H. Hughes, being first duly sworn, depose and say that this map, consisting of one sheet, has been correctly drawn to the designated scale from field notes of a survey made by me (or under my supervision and direction) between the 20th day of November and the 21st day of November, 1963; that it truly and correctly represents the proposed location and extent of the works used to divert water from an underground source, in Nye County by Unincorporated Town of Pahrump for Quasi-Municipal purposes. That the proposed point of diversion, the approximate location and size of the diverting channel, all reservoirs or basins, the location and names of all other works which will cross or connect with the proposed works; and the boundary of all lands, showing by 40-acre subdivisions the areas proposed to be irrigated, are fully and correctly designated thereon

Harry H. Hughes
State Water Right Surveyor

Subscribed and sworn to before me
this 4th day of Jan., 1964

Notary Public in and for Nye County, Nevada

PAULA A. DOUGLASS
NYE COUNTY
My Commission Expires May 28, 1967

SCALE 1 in. =600 ft.

0 600 1200 1900 2400

MAP TO ACCOMPANY
APPLICATION TO APPROPRIATE WATER
FOR
QUASI-MUNICIPAL
BY
UNINCORPORATED TOWN OF PAHRUMP
FROM
UNDERGROUND SOURCE

FILED
Jan. 30, 1964
STATE ENGINEER'S OFFICE

1964 JAN 30 AM 11 04

CERTIFICATE No. 7024 ISSUED 5-16-69

21564