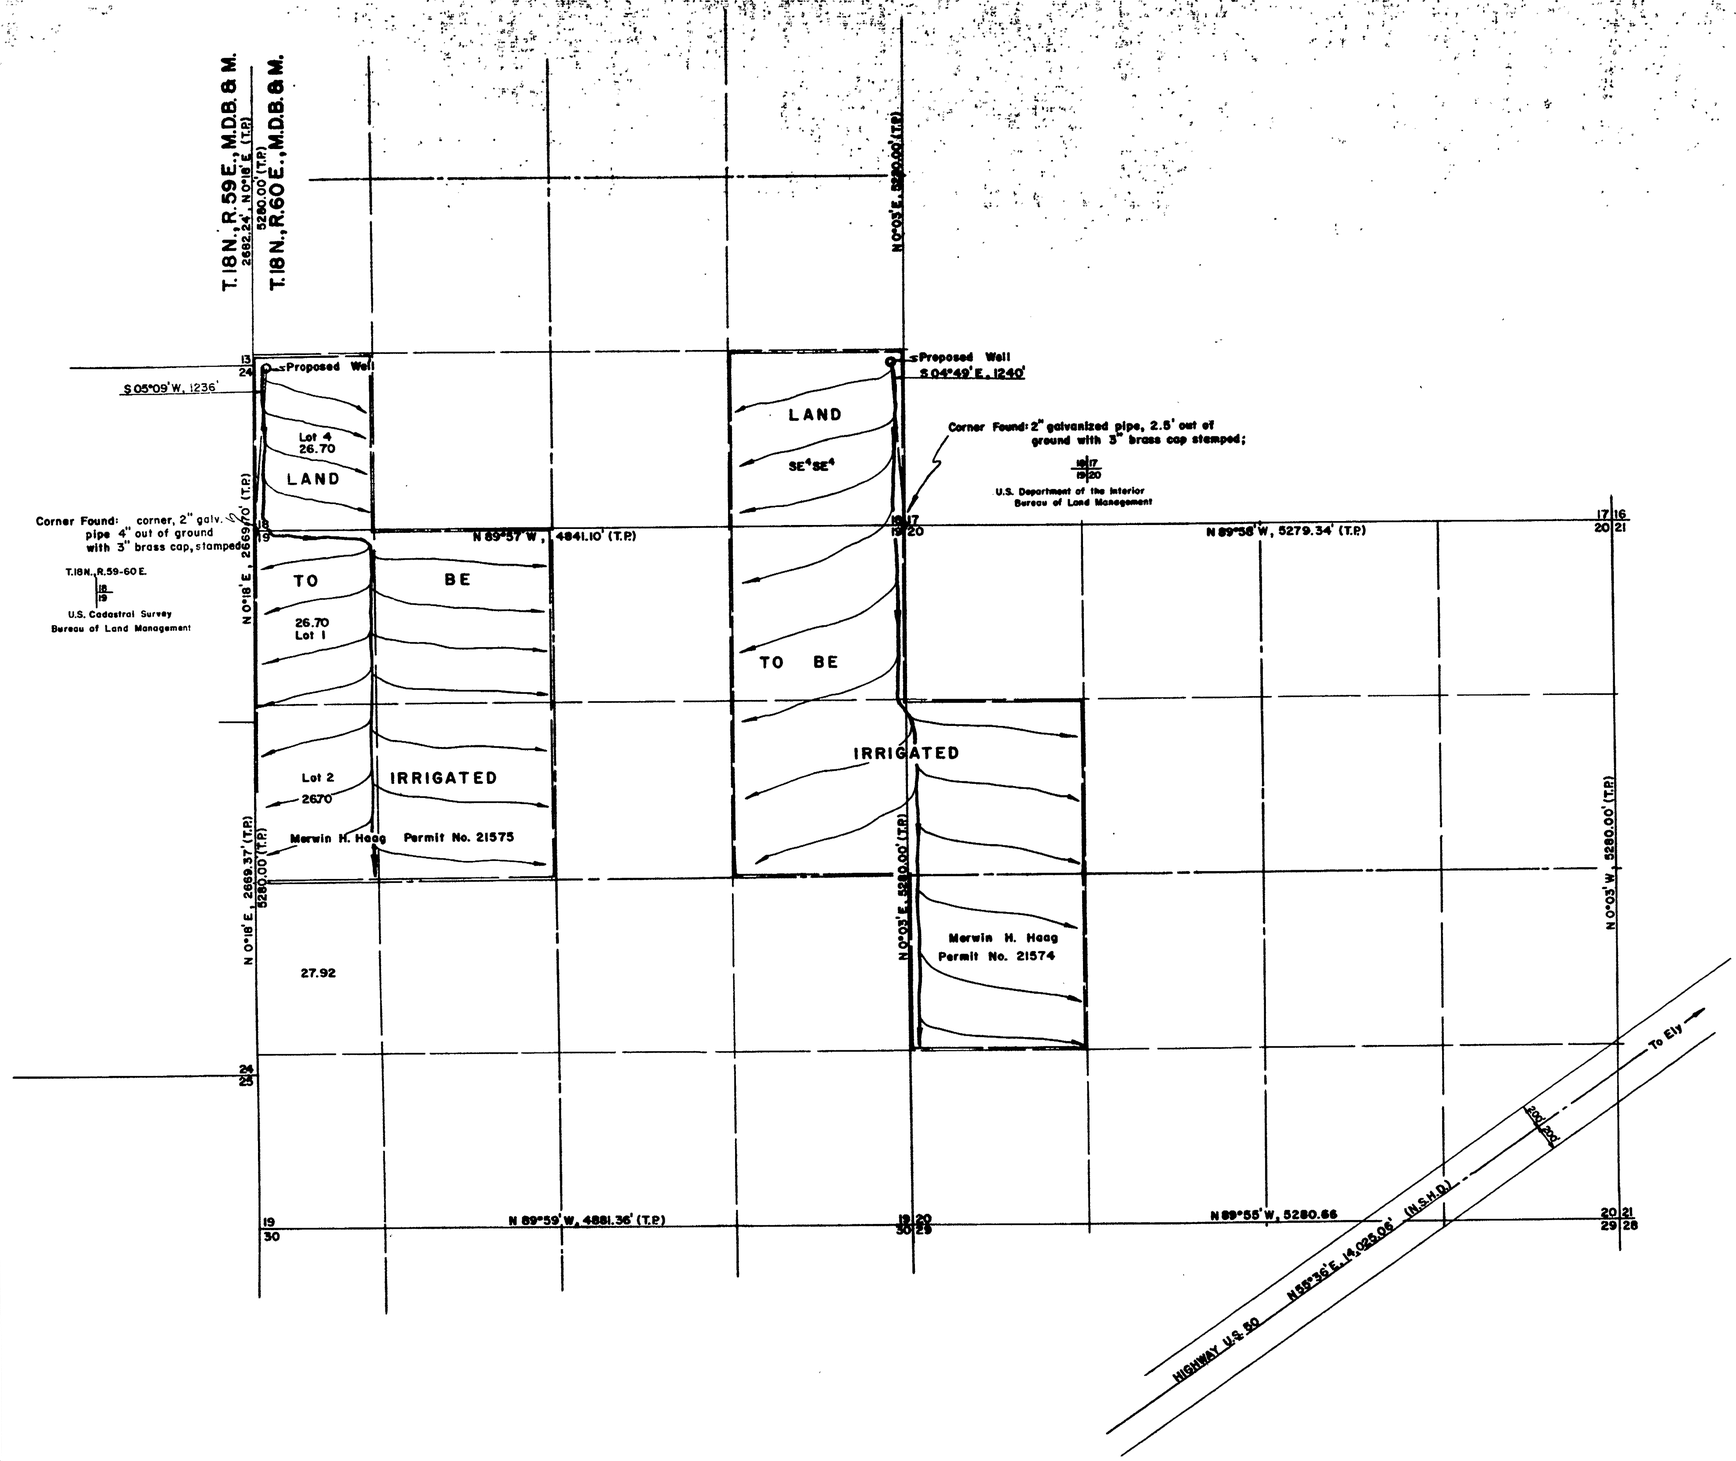

STATE OF NEVADA
County of White Pine ss.

I, Robert W. Millard, being first duly sworn, depose and say that this map consisting of one sheet, has been correctly drawn to the designated scale from field notes of a survey made under my supervision and direction between the 22nd day of January, 1964 and the 23rd day of January, 1964, that it truly and correctly represents the proposed location and extent of the works used to divert water from underground sources in White Pine County by Merwin H. Haag for irrigation and domestic purposes, that the proposed point of diversion, the approximate location and size of the diverting channel, all reservoirs or basins, the location and names of all other works which will cross or connect with the proposed works and the boundary of all lands, showing by 40-acre subdivisions the areas proposed to be irrigated, are fully and correctly designated thereon.

State Water Right Surveyor

Subscribed and sworn before me this day of

Notary Public in and for White Pine County

My commission expires 1-8-65

0 600 1200 1800 2400

Scale 1" = 600 feet

MAP TO ACCOMPANY APPLICATION TO APPROPRIATE WATER

FOR IRRIGATION & DOMESTIC

BY MERWIN H. HAAG

FROM UNDERGROUND SOURCES

REGISTERED ENGINEERS. F. W. MILLARD & SON ELY & ELKO, NEVADA LAND SURVEYORS

STATE ENGINEER

1964 FEB 3 AM 11 28

FILED
Feb. 3, 1964
STATE ENGINEER'S OFFICE

21575 21574 21574 File under 21575