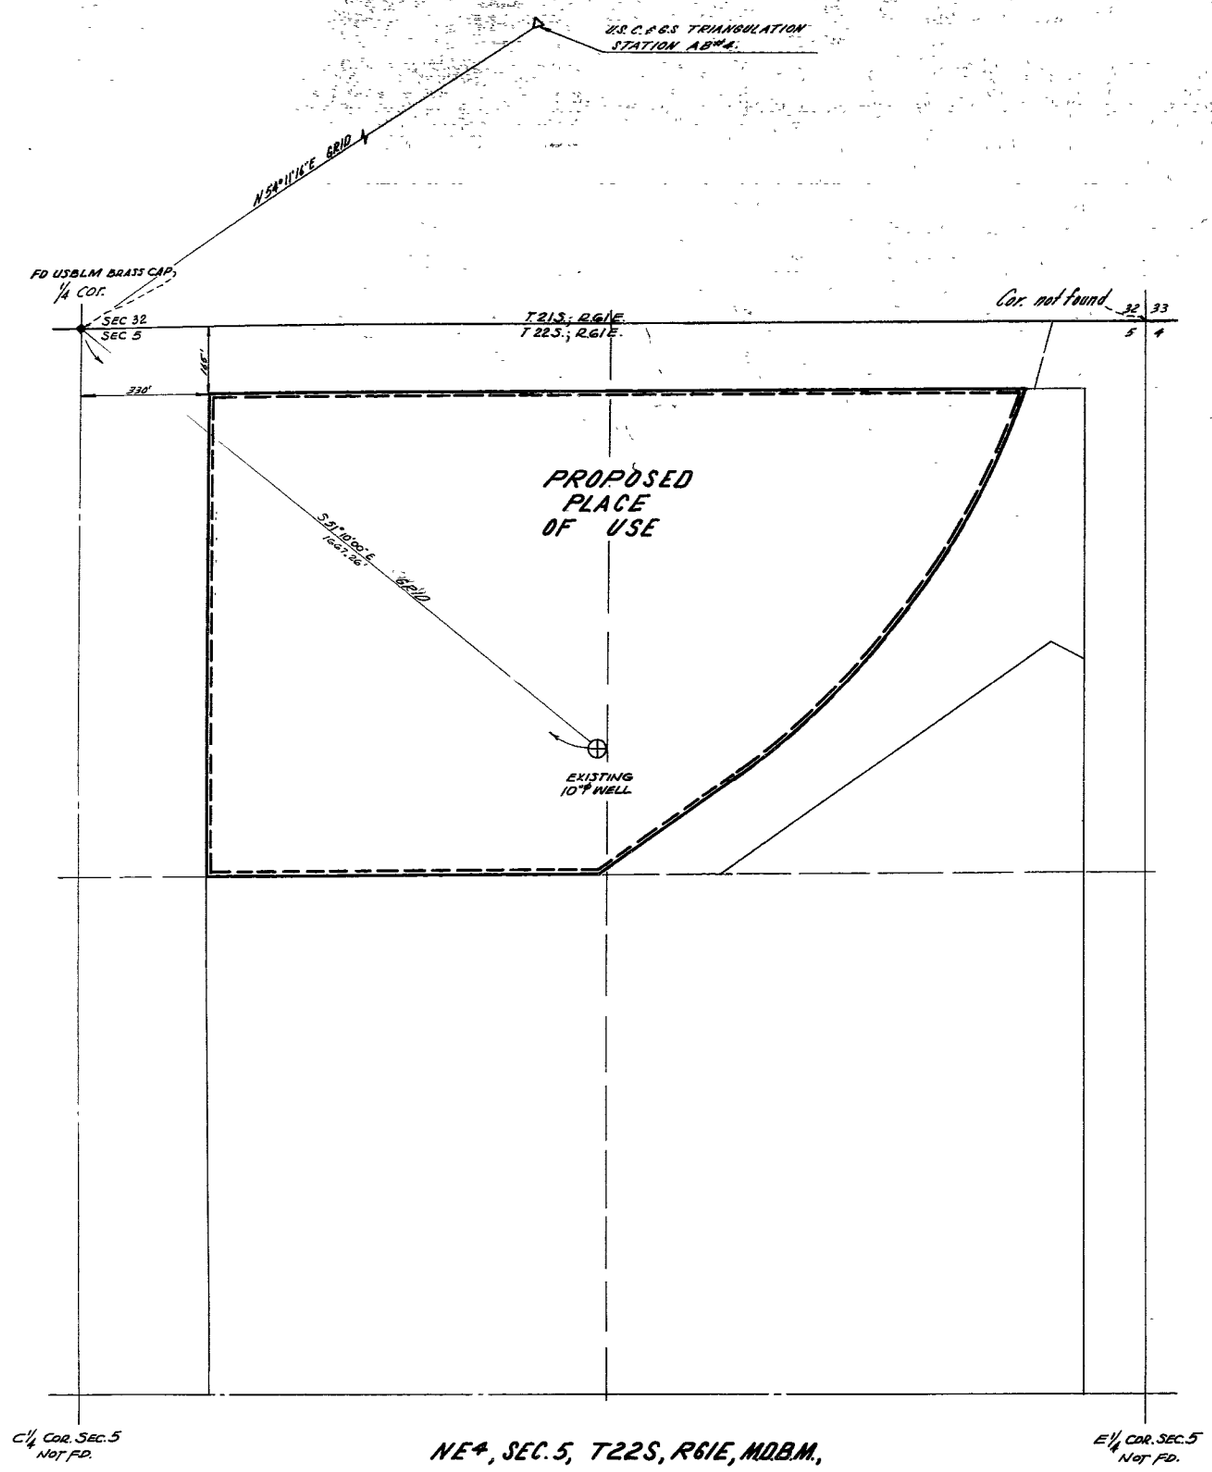


NE4, SEC. 5, T22S, R61E, M.D.B.M.,
CLARK COUNTY,
NEVADA

STATE OF NEVADA }
COUNTY OF CLARK } SS

I, Benjamin L. Ortiz, being first duly sworn, depose and say that this map, consisting of one sheet, has been correctly drawn to the designated scale from field notes of a survey made under my supervision and direction on the of June, 1963; that it truly and correctly represents the proposed location and extent of the works used to divert water from underground sources by Gateway Industrial Park Inc., of Las Vegas, Nevada, for Quasi Municipal and Domestic (Motel, stores & restaurant) purposes. That the proposed point of diversion, the approximate location and size of the diverting channel or other conduit, the place and manner of use, and the location and names of all other works or streams which are crossed by, or connected with the said works, are fully and correctly designated thereon

Benjamin L. Ortiz
STATE WATER RIGHT SURVEYOR

Subscribed and sworn to before me this 26th day of June, 1963

Joyce M. Hartley
NOTARY PUBLIC IN AND FOR CLARK COUNTY, NEVADA
MY COMMISSION EXPIRES 5/28/67

BASIS OF BEARINGS:
Bearings are based on the Nevada Coordinate System - East Zone

200 100 0 200 400 600 800 1000
Scale: 1" = 200'

FILED
Oct. 11, 1963
State Engineer's Office

STATE ENGINEER
1963 OCT 11 PM 1 03

STATE ENGINEER
1963 JUN 27 AM 11 21

MAP
TO ACCOMPANY APPLICATION TO APPROPRIATE WATER FOR QUASI MUNICIPAL & DOMESTIC (motel, stores, restaurant) PURPOSES BY
GATE WAY INDUSTRIAL PARK, INC. OF LAS VEGAS NEVADA
FROM
UNDERGROUND SOURCES
CLARK COUNTY, NEVADA

Application No

21577