STATE OF NEVADA }
County of White Pine } ss.

I, Robert W. Millard, being first duly sworn, depose and say that this map, consisting of one sheet, has been correctly drawn to the designated scale from field notes of a survey made under my supervision and direction between the 29th day of Sept, and the 2nd day of Oct, 1963 that it truly and correctly represents the proposed location and extent of the works used to divert water from Underground Sources in White Pine County, by Uel Dillard for domestic for irrigation purposes. That the proposed point of diversion, the approximate location and size of the diverting channel, all reservoirs or basins, the location and names of all other works which will cross or connect with the proposed works, and the boundary of all lands, showing by 40-acre subdivisions the areas proposed to be irrigated, are fully and correctly designated thereon.

State Water Right Surveyor

Subscribed and sworn to before me this 14th day of October, 1963

Notary Public in and for White Pine County, Nevada

My commission expires JAMES R. PRINCE, Notary Public My Commission Expires Feb. 2, 1966

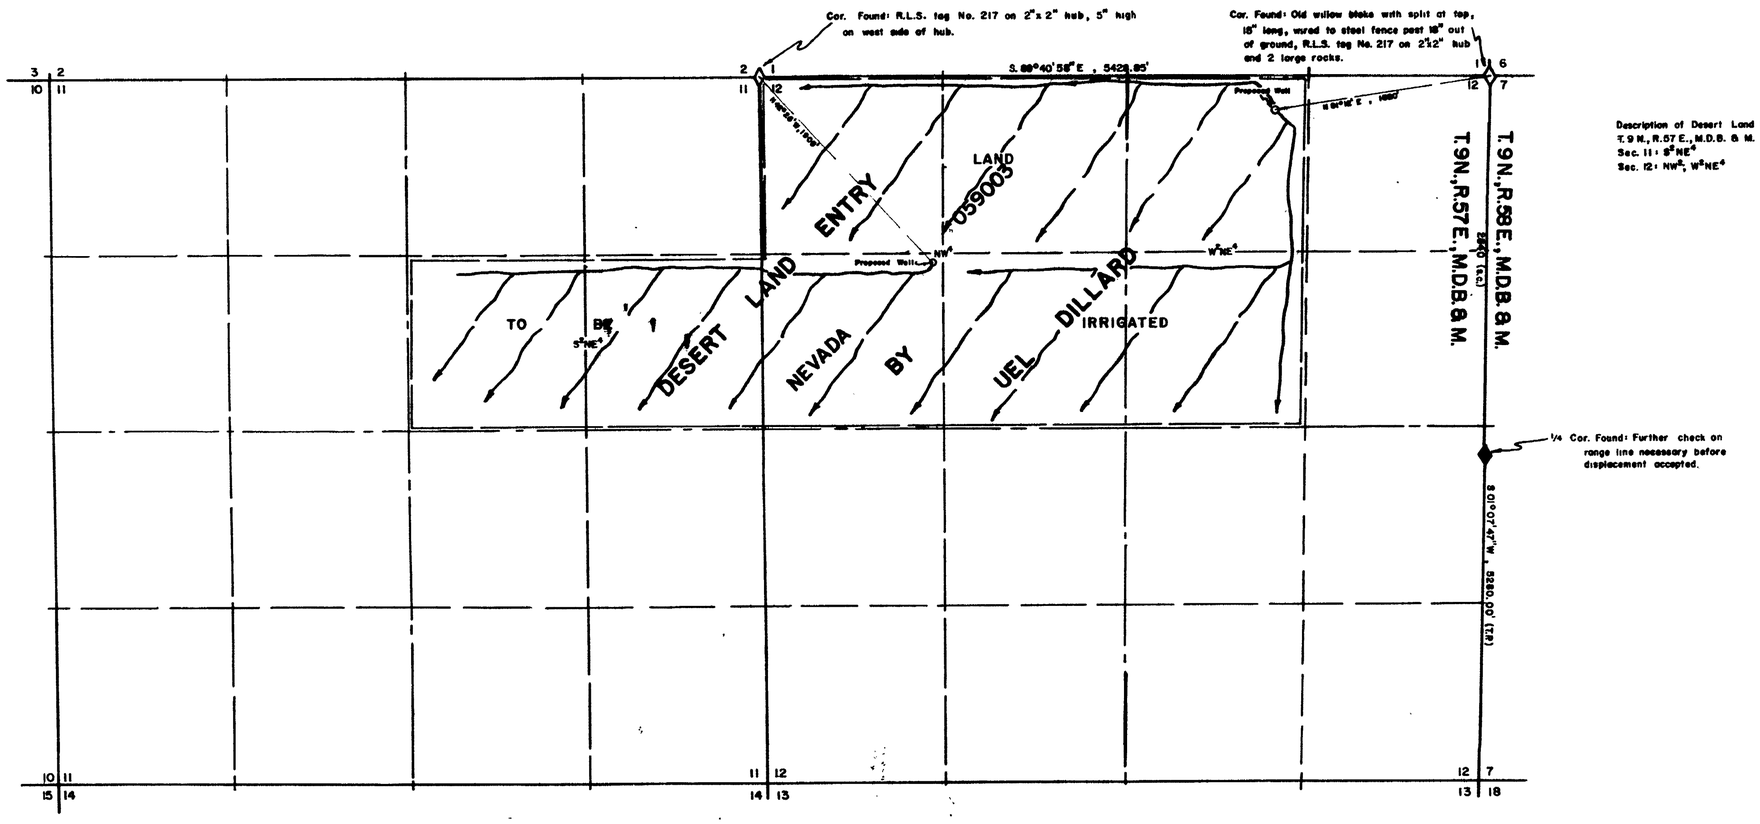

Description of Desert Land Entry By Uel Dillard
T.9 N., R.57 E., M.D.B. & M.
Sec. 11: S½NE¼
Sec. 12: NW¼, W½NE¼

SCALE — 1 IN. = 600 FT.

38565

FILED
Oct. 16, 1963
STATE ENGINEER'S OFFICE

STATE ENGINEER'S
1963 OCT 16 AM 9 58

MAP TO ACCOMPANY APPLICATION TO APPROPRIATE WATER

FOR IRRIGATION & DOMESTIC

BY UEL DILLARD

FROM UNDERGROUND SOURCES

SURVEYED BY F. W. MILLARD & SON ELY, NEVADA

38565 17411 22920 21585