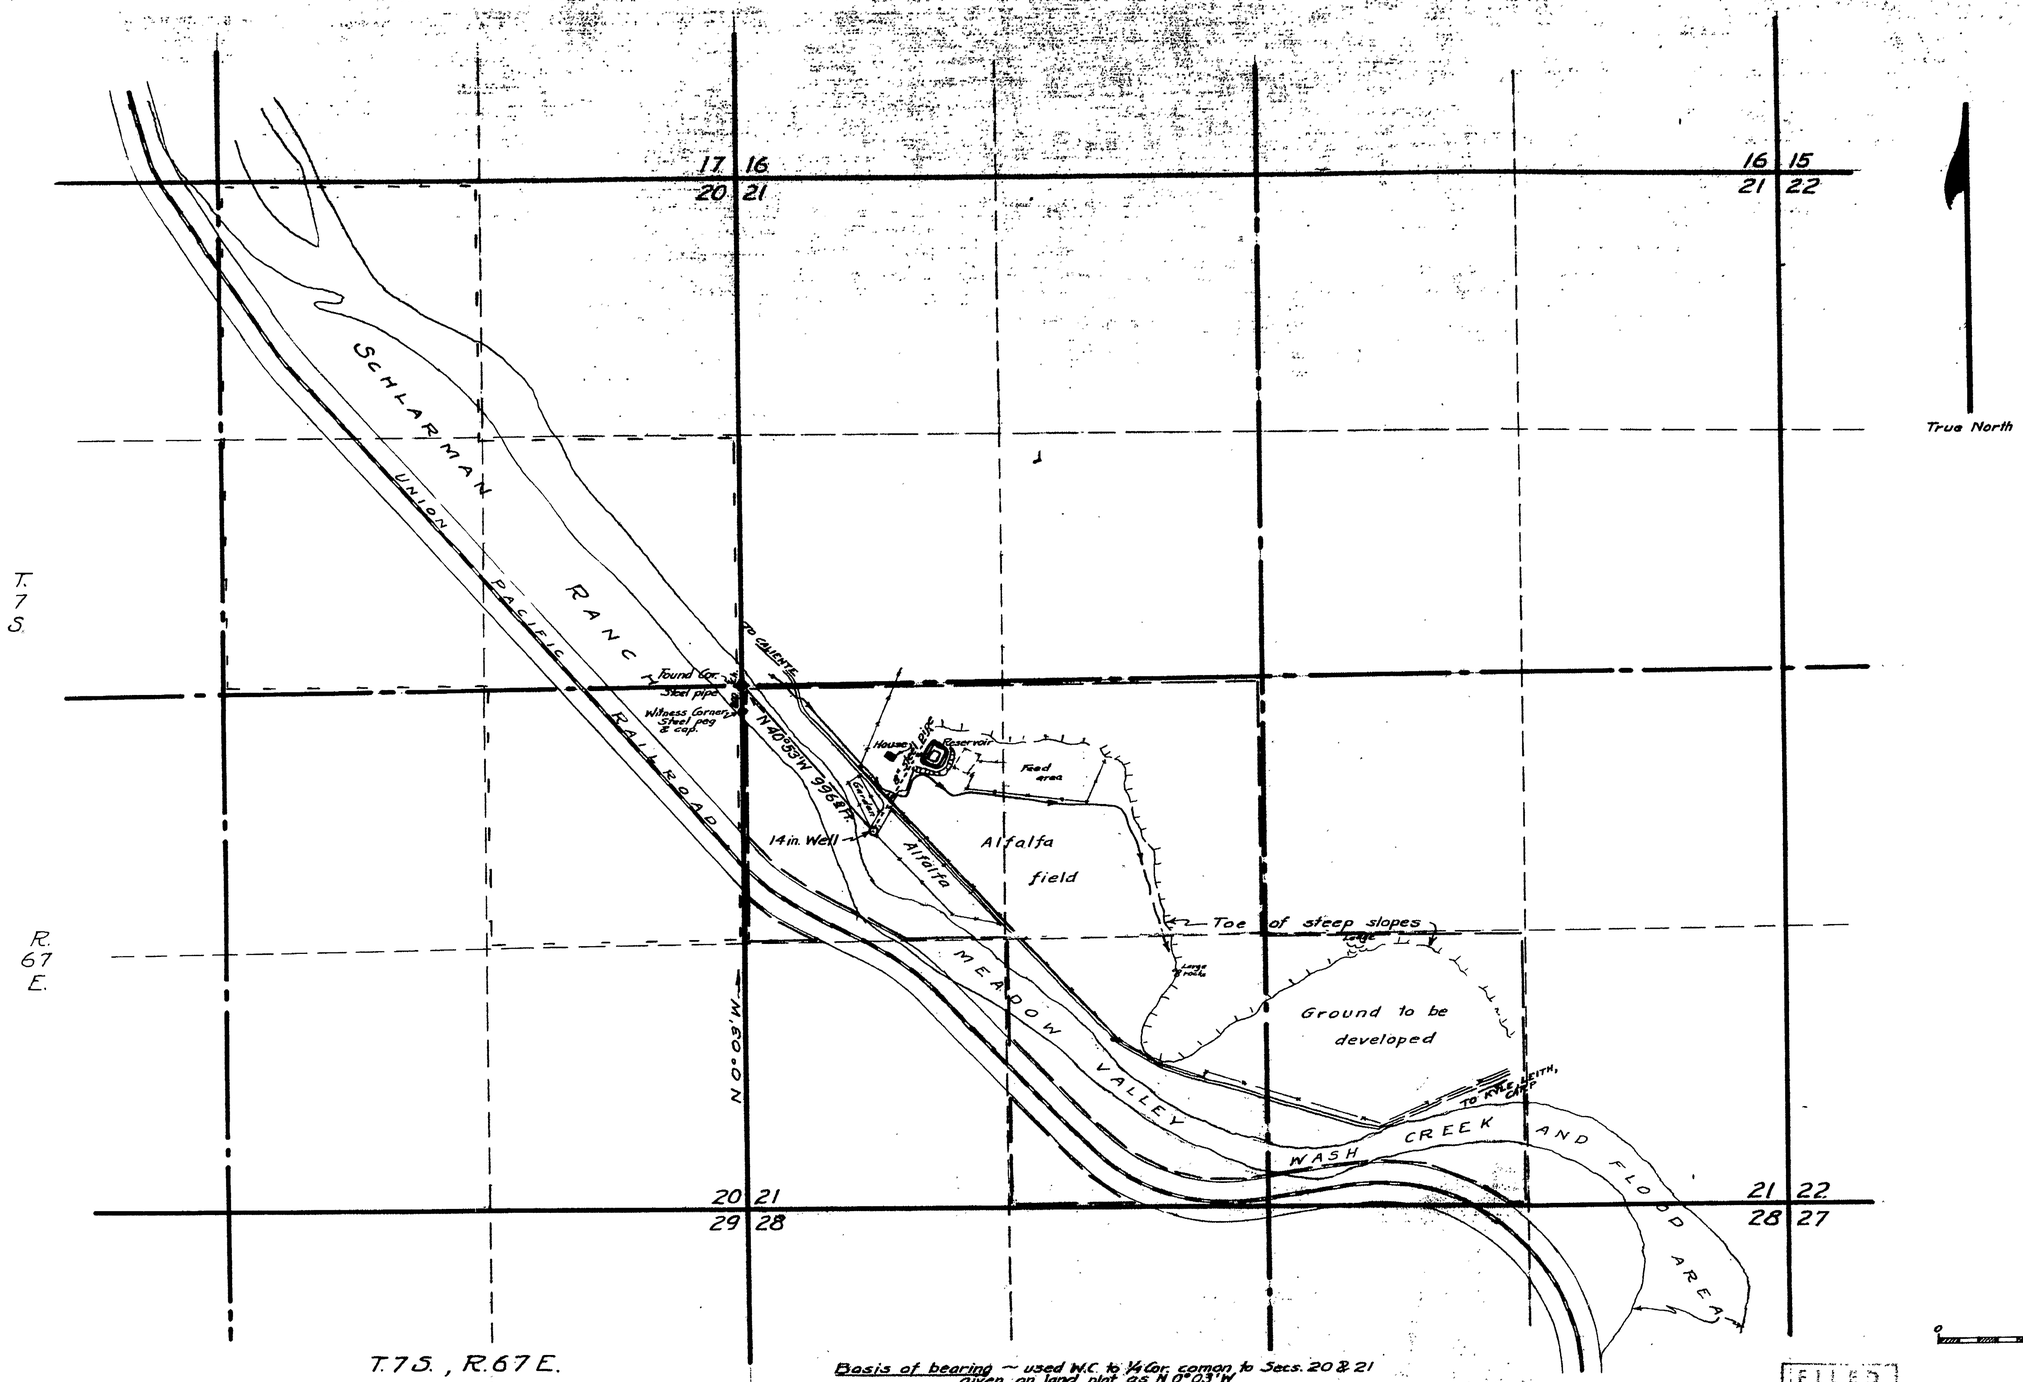

Basis of bearing ~ used W.C. to 1/4 Cor. comon to Secs. 20 & 21 given on land plat as N 0°03'W

Note - Railroad R/w taken from R.R. plat but adjusted to conform with the land plat

FILED
Feb. 13, 1964
STATE ENGINEER'S OFFICE

Nevada
Paul Gemmill duly sworn, deposed and say that this map, consisting of 1 sheet, ~~numbered from 1 to ___ inclusive~~, has been [illegible] designated scale from field notes of a survey made by me, (or under my supervision and direction), between the 2nd day of February and the 5th day of February, 1964 that it truly and correctly represents the proposed location and extent of the works used to divert water from Underground (Source)

in Lincoln County by: James W. Bradshaw (Applicant)

Paul Gemmill (State)

Subscribed and sworn to before me A.L. Scott this 11 day of February, 1964
Notary Public in and for Lincoln County, Nevada

Notary Public in Lincoln Co
My Commission Expires
July 2, 1966

SCALE 1" = 400'
0 500 1000 2000

MAP TO ACCOMPANY APPLICATION NUMBER 21586 TO APPROPRIATE WATER FOR IRRIGATION BY JAMES W. BRADSHAW FROM UNDERGROUND SOURCE

21586