SECTION 22

T. 21 S., R. 62 E., M.D.B.&M.

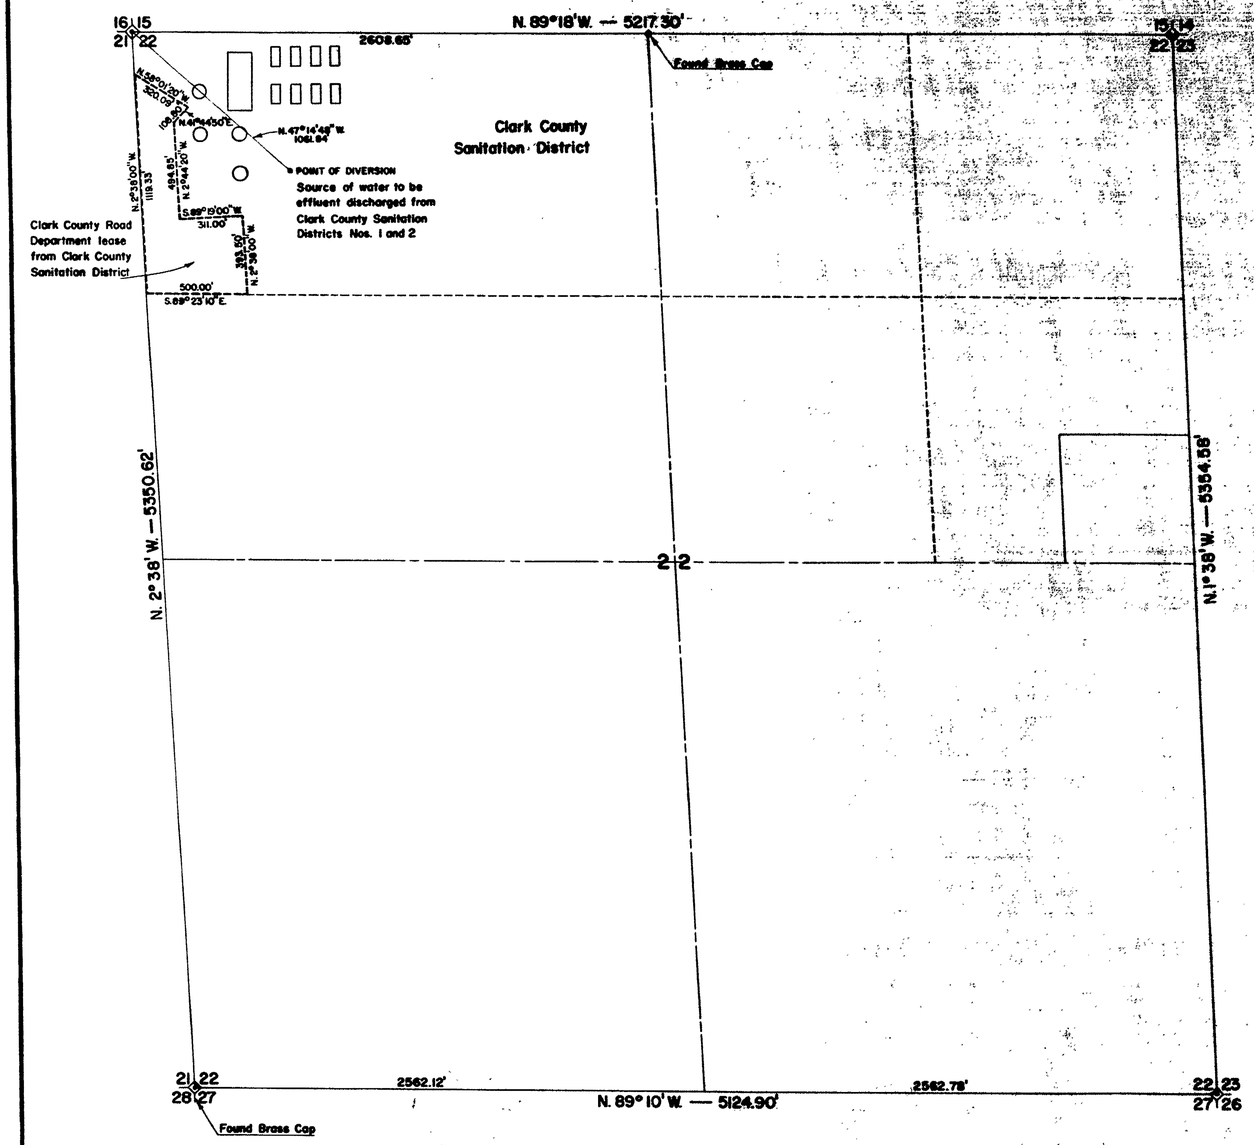

Basis of Bearings North line of Section 22 as delineated on U.S. G.L.O. Township plat dated 1943

0 400 800
200 600 1000
SCALE IN FEET

STATE OF NEVADA
COUNTY OF CLARK S.S.

I, Jack Parvin, being first duly sworn, depose and say that this map consisting of one sheet, has been correctly drawn to the designated scale from field notes of a survey made by the Clark County Engineering Department on October 8, 1963, that it truly and correctly represents the location of the Clark County disposal plant from which Clark County proposes to divert surplus water discharged from said plant to be stored within the N. 1/2 of Section 22, T. 21 S., R. 62 E., M.D.B.&M. for irrigation use under secondary applications.

Jack Parvin
State Water Right Surveyor

STATE OF NEVADA
COUNTY OF CLARK S.S.

On this 11 day of October, 1963, before me, the undersigned authority, did personally appear Jack Parvin, whose name is subscribed to the foregoing instrument, and acknowledged to me that he executed the same, freely and voluntarily for the uses and purposes expressed therein. IN WITNESS WHEREOF, I have hereunto set my hand and affixed my official notarial seal the day and year first above written.

Edith Brewer
Notary Public In and for
Clark County — Nevada

June 18, 1967
My commission expires

FILED
Oct. 14, 1963
STATE ENGINEER'S OFFICE

Scale: 1" = 400'

S... ENGINEER
1963 OCT 14 AM 11 46

CLARK COUNTY ENGINEERING DEPARTMENT

MAP TO ACCOMPANY
APPLICATION TO APPROPRIATE WATER
BY CLARK COUNTY
FROM CLARK COUNTY SANITATION DISTRICT
FOR IRRIGATION PURPOSES

DRAWN: U. MATHESON	APPROVED BY:
CHECKED: R. LOWE	G. C. MONAHAN, County Engineer

21587